

GROUND FLOOR PLAN

Schedule Of Area

Total Area Of Plot = 1750 Sqft
Covered Area Of Ground Floor with shades.
A. 1766.0 Sqft

SCHEDULE OF OPENING			
Desc	Length	Height	S-Level
DW-1	5'-0"	8'-0"	0'-0"
D-2	3'-6"	7'-0"	0'-0"
D-3	3'-0"	7'-0"	0'-0"
D-4	2'-6"	7'-0"	0'-0"
W-1	6'-0"	6'-6"	0'-6"
W-2	5'-9"	6'-6"	0'-6"
W-3	3'-0"	7'-0"	0'-0"
W-4	4'-3"	4'-0"	3'-0"
V-1	2'-0"	3'-0"	4'-0"
V-2	3'-0"	3'-0"	4'-0"

GROUND FLOOR PLAN

PROPOSED DESIGN OF A HOUSE ON PLOT
IN TAMMAH VILLEGE
NEAR TARAMARI CHOKE ISLAMABAD.

OWNER
MR. NASIR

Schedule Of Area

Total Area Of Plot = 1750 Sqft
Covered Area Of First Floor with shades.
A. 1766.0 Sqft

SCHEDULE OF OPENING

Desc	Length	Height	S-Level
DW-1	5'-0"	8'-0"	0'-0"
D-2	3'-6"	7'-0"	0'-0"
D-3	3'-0"	7'-0"	0'-0"
D-4	2'-6"	7'-0"	0'-0"
W-1	6'-0"	6'-6"	0'-6"
W-2	5'-9"	6'-6"	0'-6"
W-3	3'-0"	7'-0"	0'-0"
W-4	4'-3"	4'-0"	3'-0"
V-1	2'-0"	3'-0"	4'-0"
V-2	3'-0"	3'-0"	4'-0"


FIRST FLOOR PLAN

PROPOSED DESIGN OF A HOUSE ON PLOT
IN TAMMAH VILLEE
NEAR TARAMARI CHOKE ISLAMABAD.

OWNER
MR. NASIR

Architecture Drawing

Sheet no: AR-02

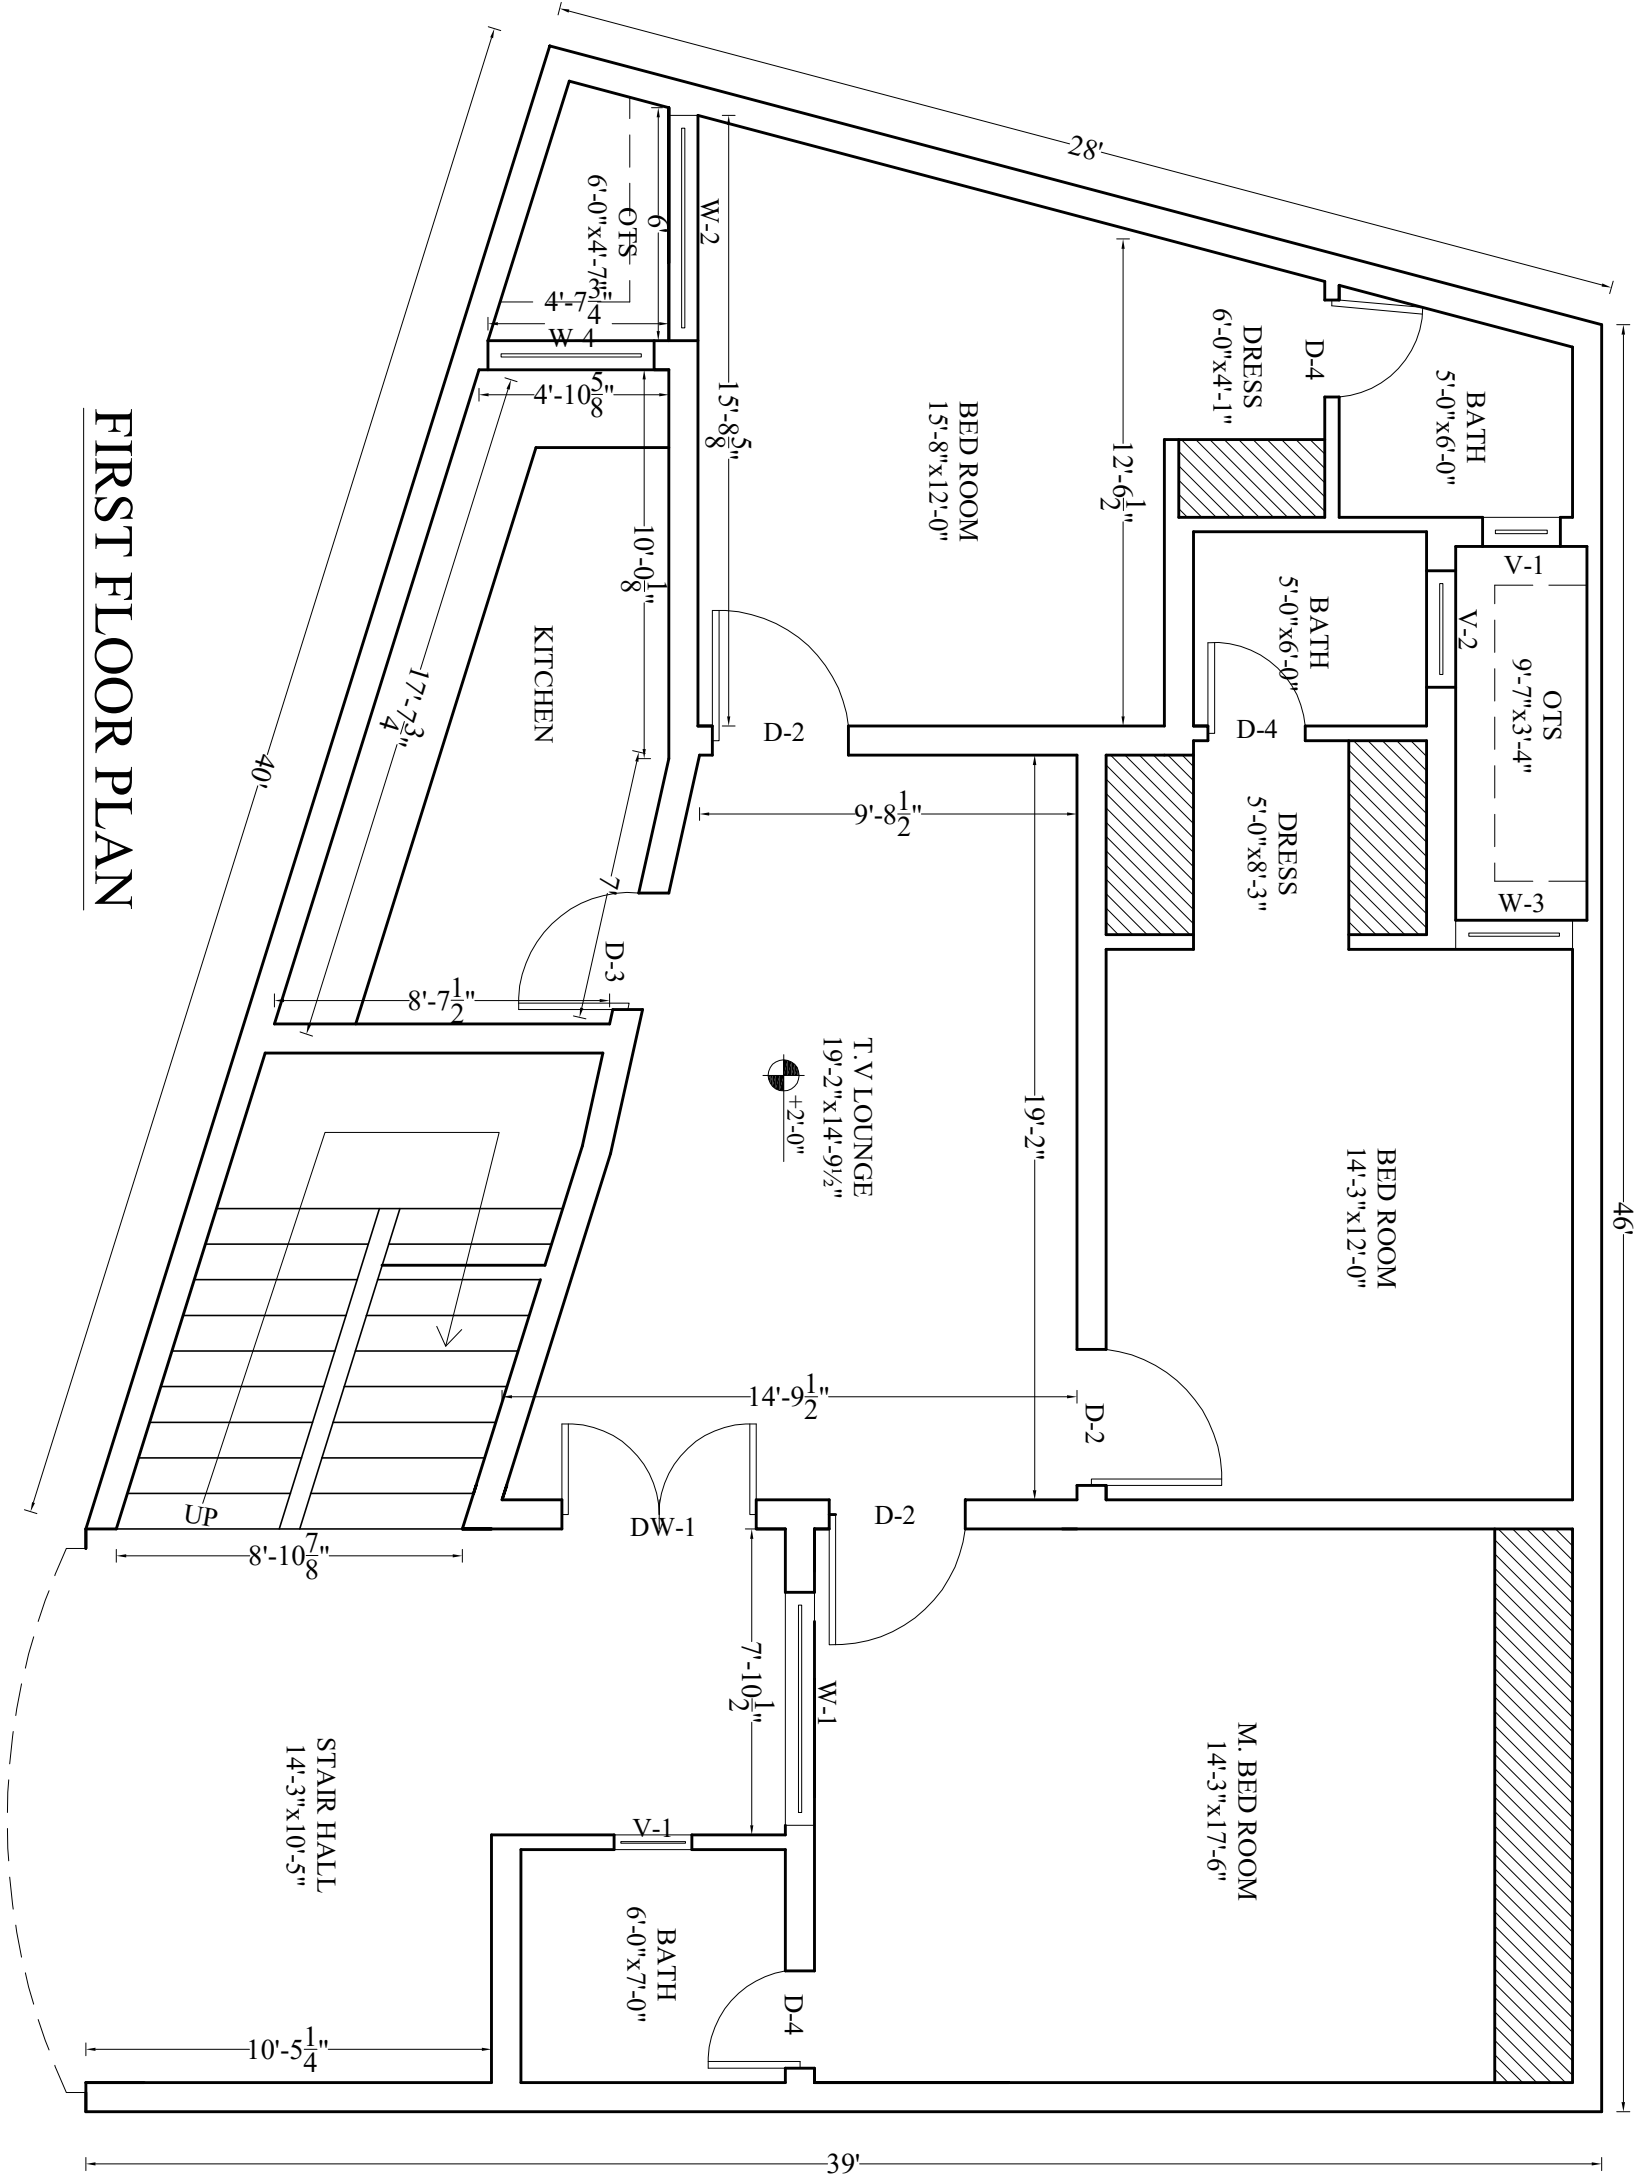

FIRST FLOOR PLAN

Schedule Of Area


Total Area Of Plot = 1750 Sqft
Covered Area Of Second Floor with shades.
A. 1766.0 Sqft

SCHEDULE OF OPENING			
Desc	Length	Height	S-Level
DW-1	5'-0"	8'-0"	0'-0"
D-2	3'-6"	7'-0"	0'-0"
D-3	3'-0"	7'-0"	0'-0"
D-4	2'-6"	7'-0"	0'-0"
W-1	6'-0"	6'-6"	0'-6"
W-2	5'-9"	6'-6"	0'-6"
W-3	3'-0"	7'-0"	0'-0"
W-4	4'-3"	4'-0"	3'-0"
V-1	2'-0"	3'-0"	4'-0"
V-2	3'-0"	3'-0"	4'-0"


SECOND FLOOR PLAN

PROPOSED DESIGN OF A HOUSE ON PLOT
IN TAMMAH VILLEGE
NEAR TARAMARI CHOKE ISLAMABAD.

OWNER
MR. NASIR

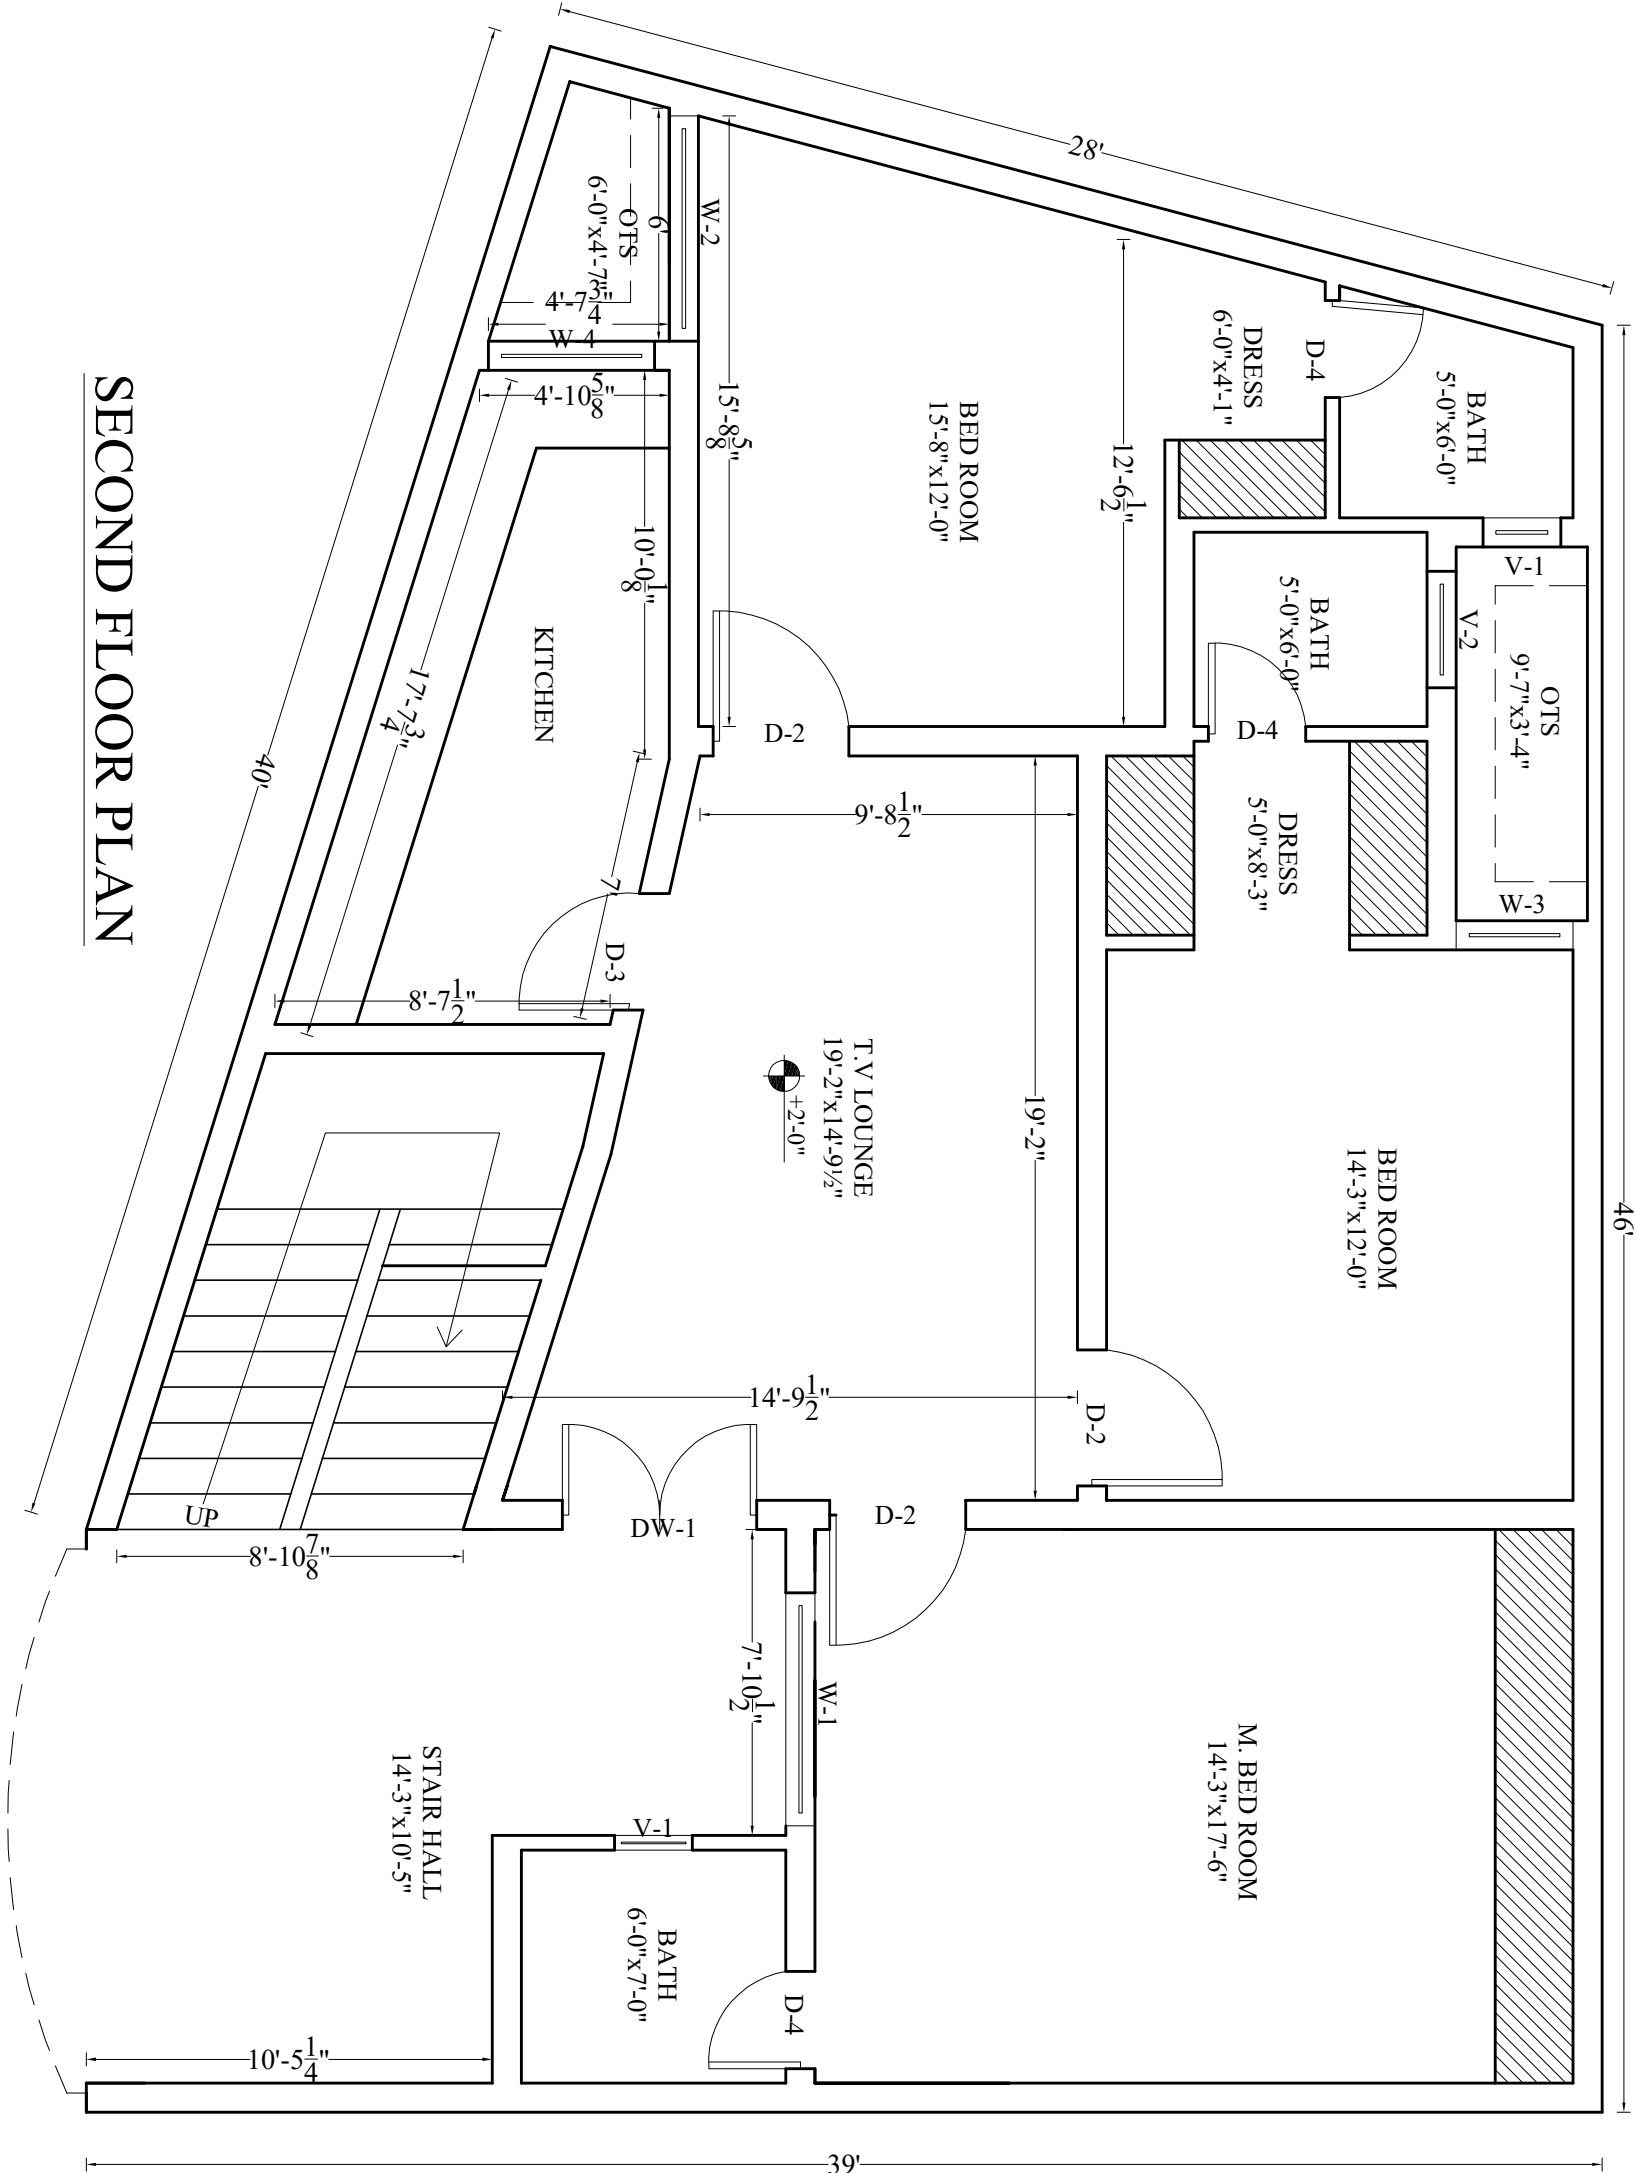

SECOND FLOOR PLAN

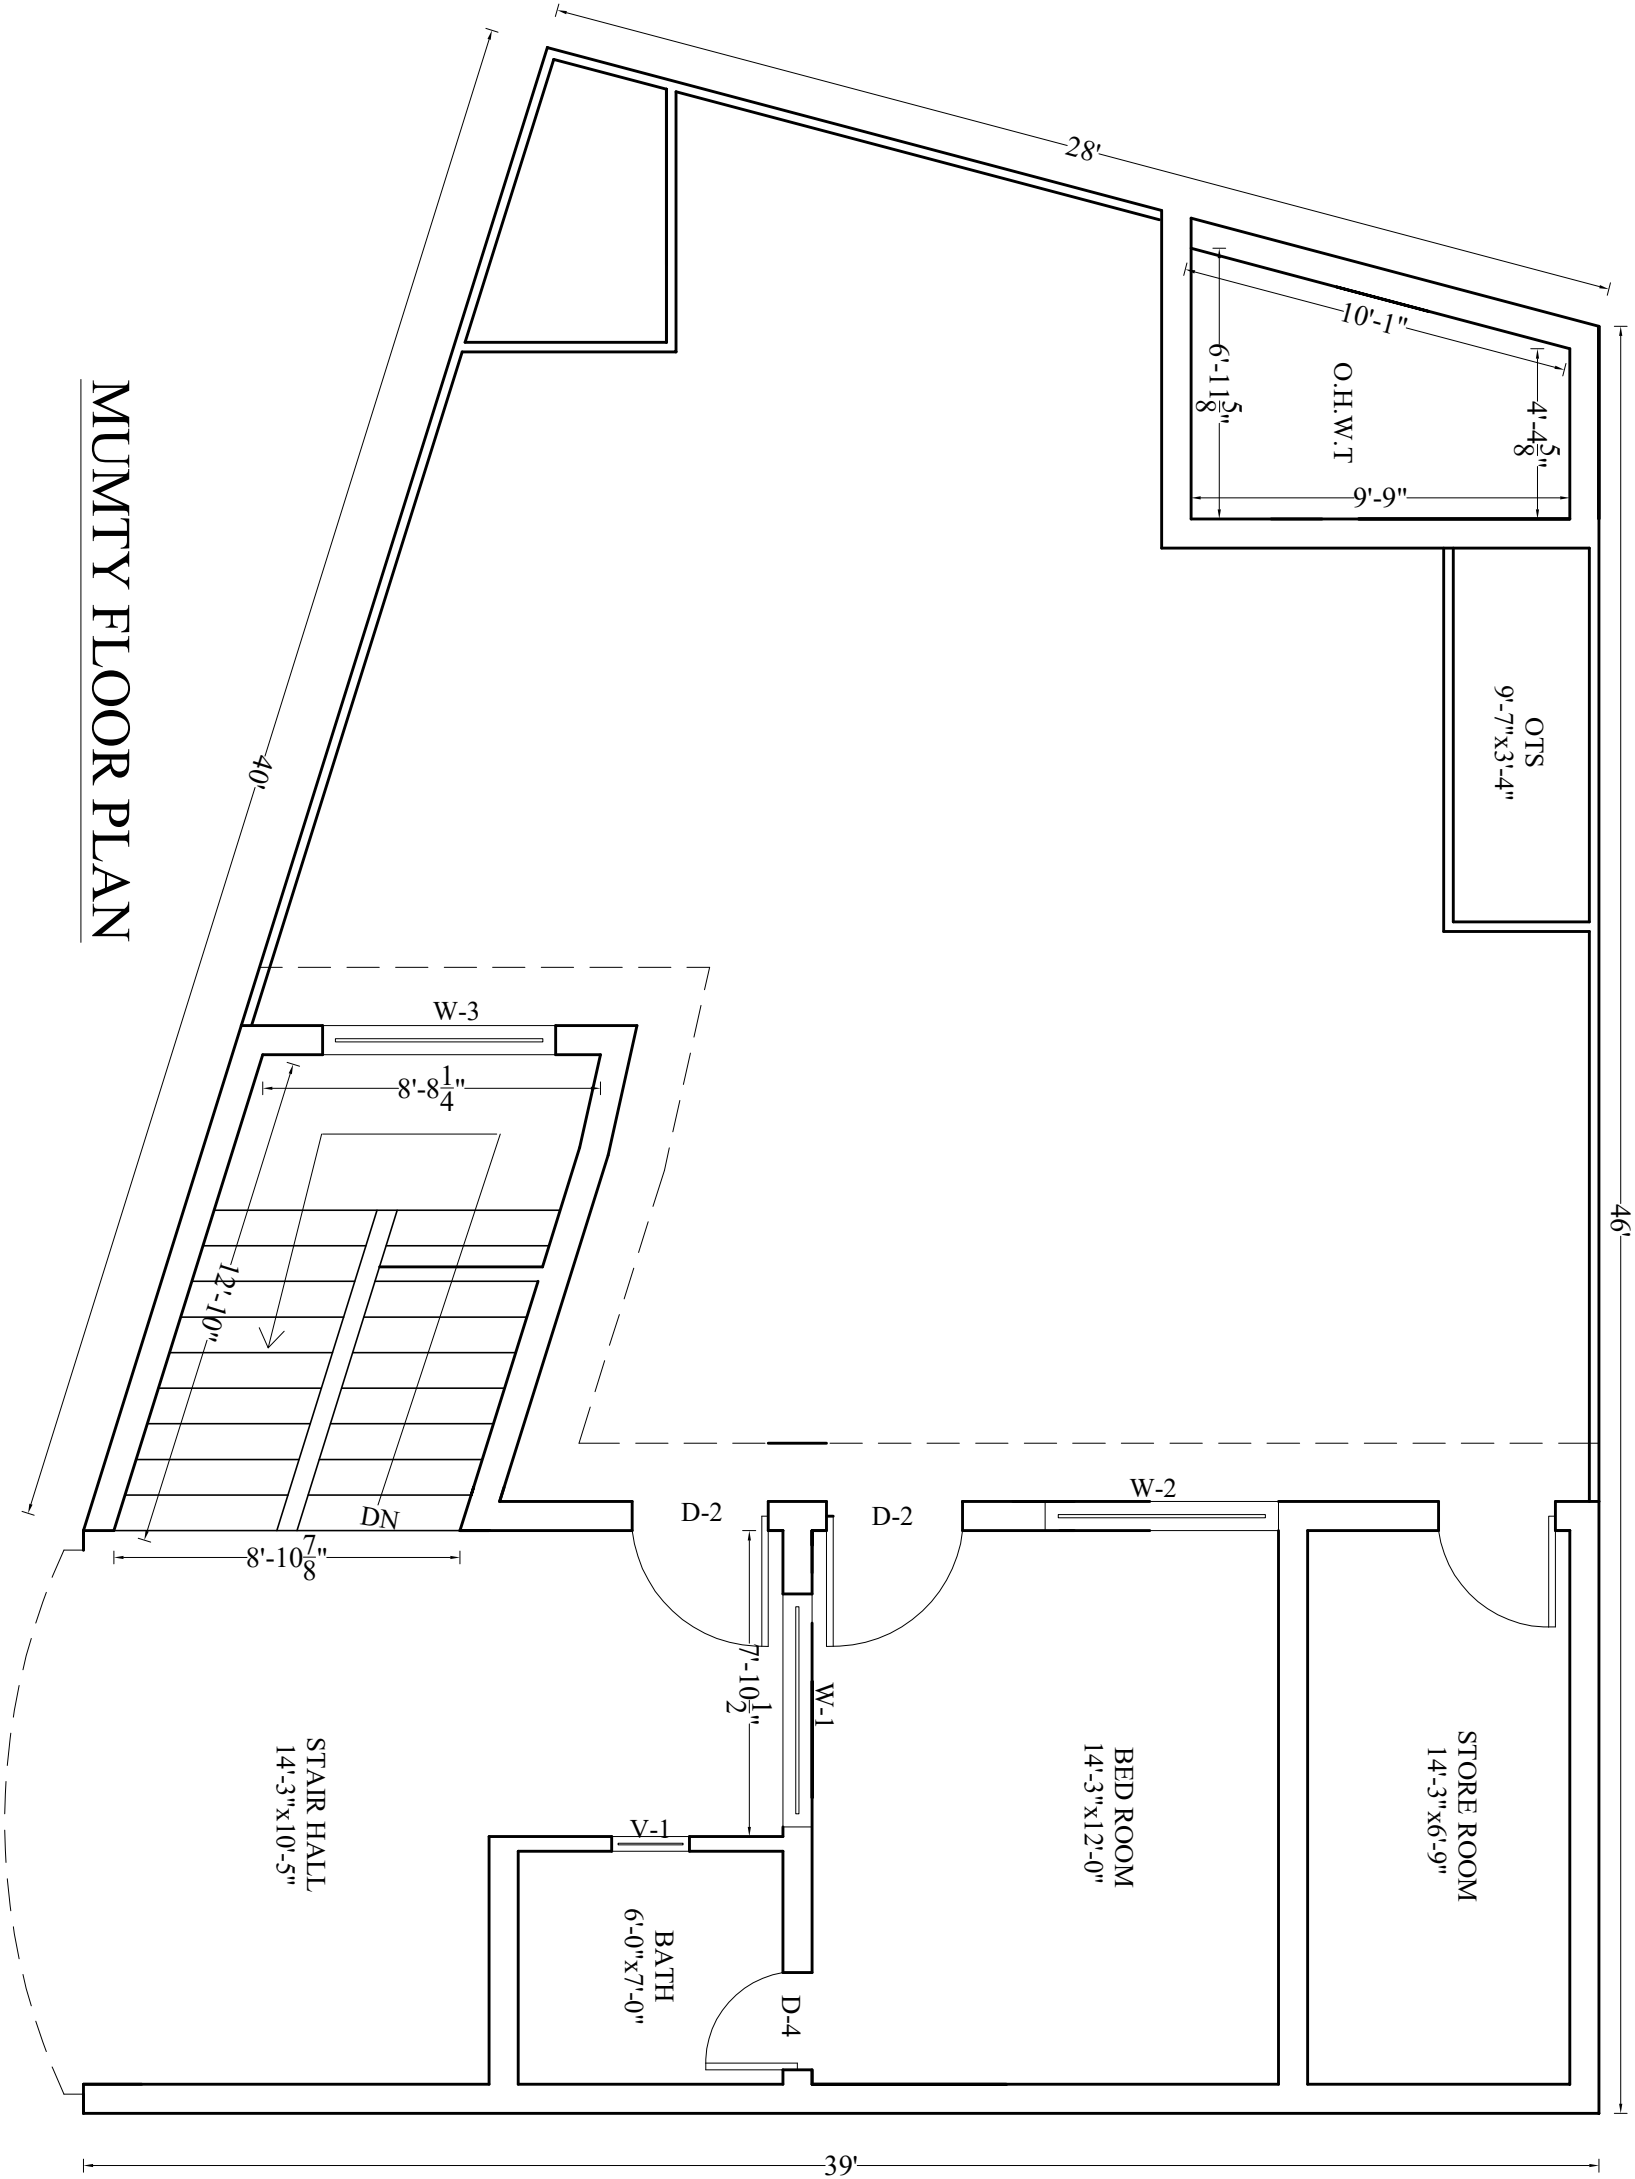

MUMTY FLOOR PLAN

Schedule Of Area

Total Area Of Plot = 1750 Sqft
Covered Area Of Mumty Floor with shades.
A. 836.0 Sqft


SCHEDULE OF OPENING

Desc	Length	Height	S-Level
D-2	3'-6"	7'-0"	0'-0"
D-3	3'-0"	7'-0"	0'-0"
D-4	2'-6"	7'-0"	0'-0"
W-1	6'-0"	6'-6"	0'-6"
W-2	6'-0"	6'-6"	0'-6"
W-3	6'-0"	6'-6"	0'-6"
V-1	2'-0"	3'-0"	4'-0"

MUMTY FLOOR PLAN

PROPOSED DESIGN OF A HOUSE ON PLOT
IN TAMMAH VILLEE
NEAR TARAMARI CHOKE ISLAMABAD.

OWNER
MR. NASIR

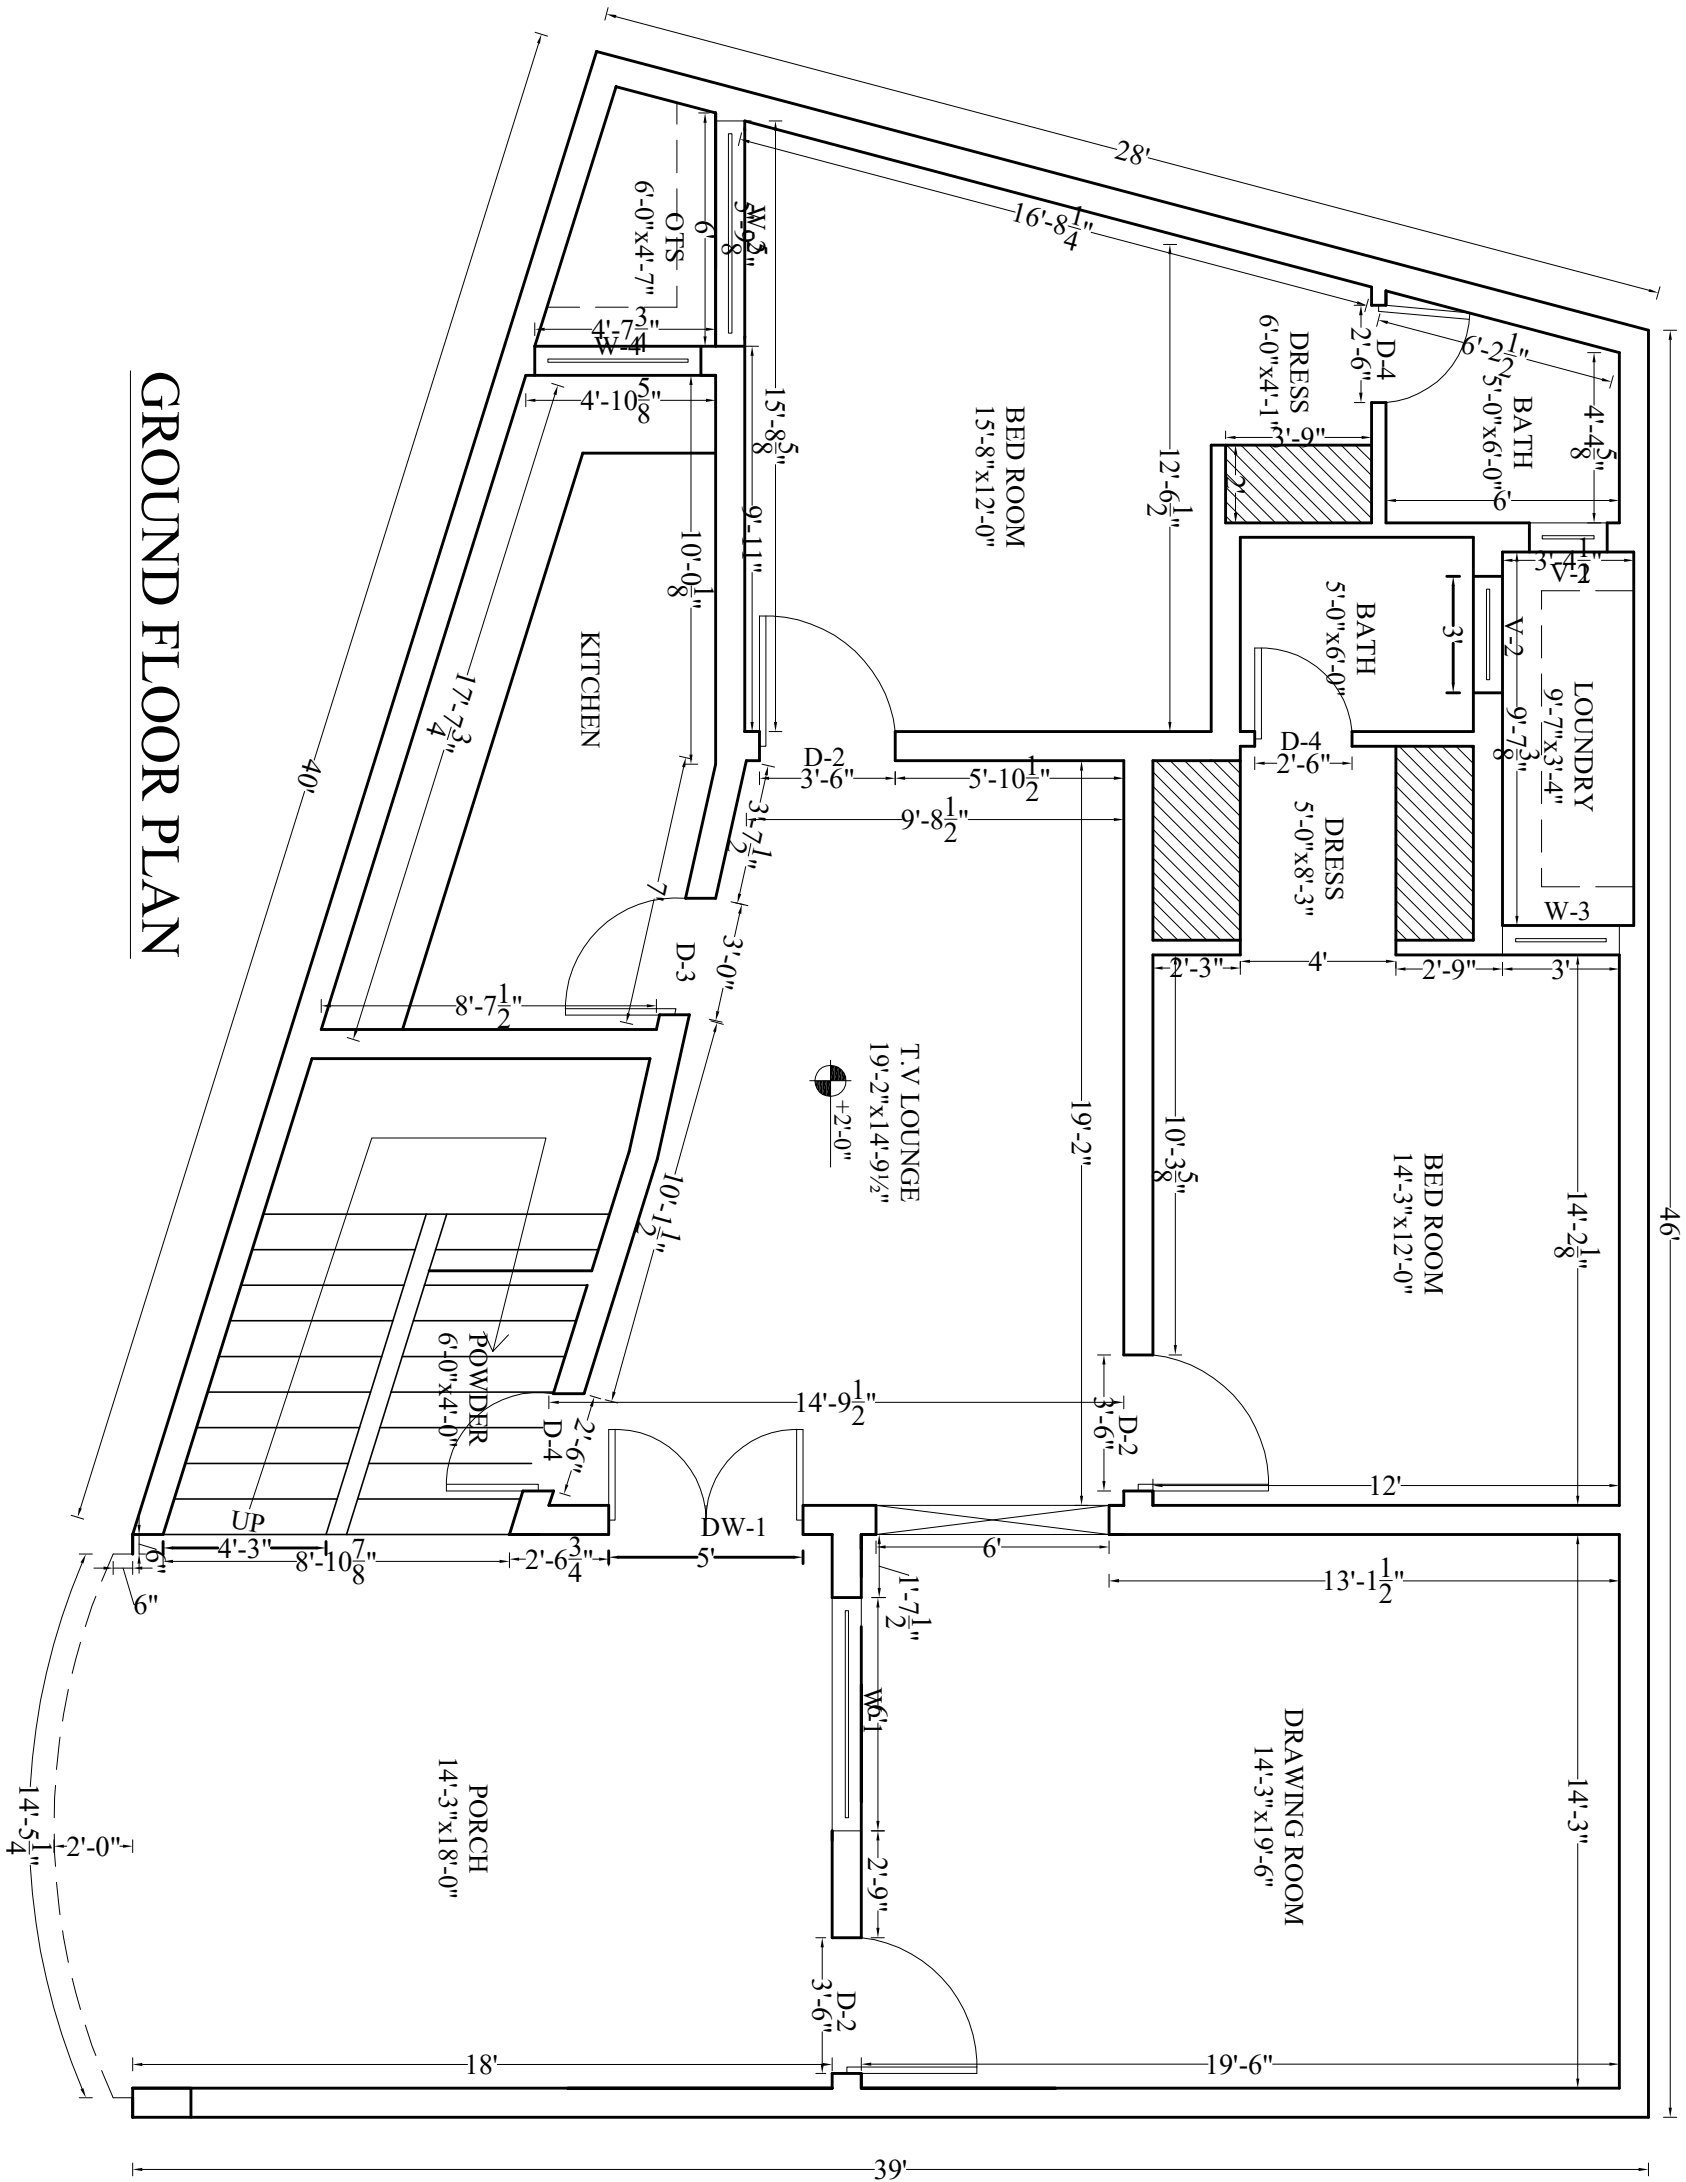

GROUND FLOOR PLAN

Schedule Of Area

Total Area Of Plot = 1750 Sqft
Covered Area Of Ground Floor with shades.
A. 1766.0 Sqft

SCHEDULE OF OPENING

Desc	Length	Height	S-Level
DW-1	5'-0"	8'-0"	0'-0"
D-2	3'-6"	7'-0"	0'-0"
D-3	3'-0"	7'-0"	0'-0"
D-4	2'-6"	7'-0"	0'-0"
W-1	6'-0"	6'-6"	0'-6"
W-2	5'-9"	6'-6"	0'-6"
W-3	3'-0"	7'-0"	0'-0"
W-4	4'-3"	4'-0"	3'-0"
V-1	2'-0"	3'-0"	4'-0"
V-2	3'-0"	3'-0"	4'-0"


GROUND FLOOR DIMENTION PLAN

PROPOSED DESIGN OF A HOUSE ON PLOT
IN TAMMAH VILLEGE
NEAR TARAMARI CHOKE ISLAMABAD.

OWNER
MR. NASIR

Architecture Drawing

Sheet no: AR-05

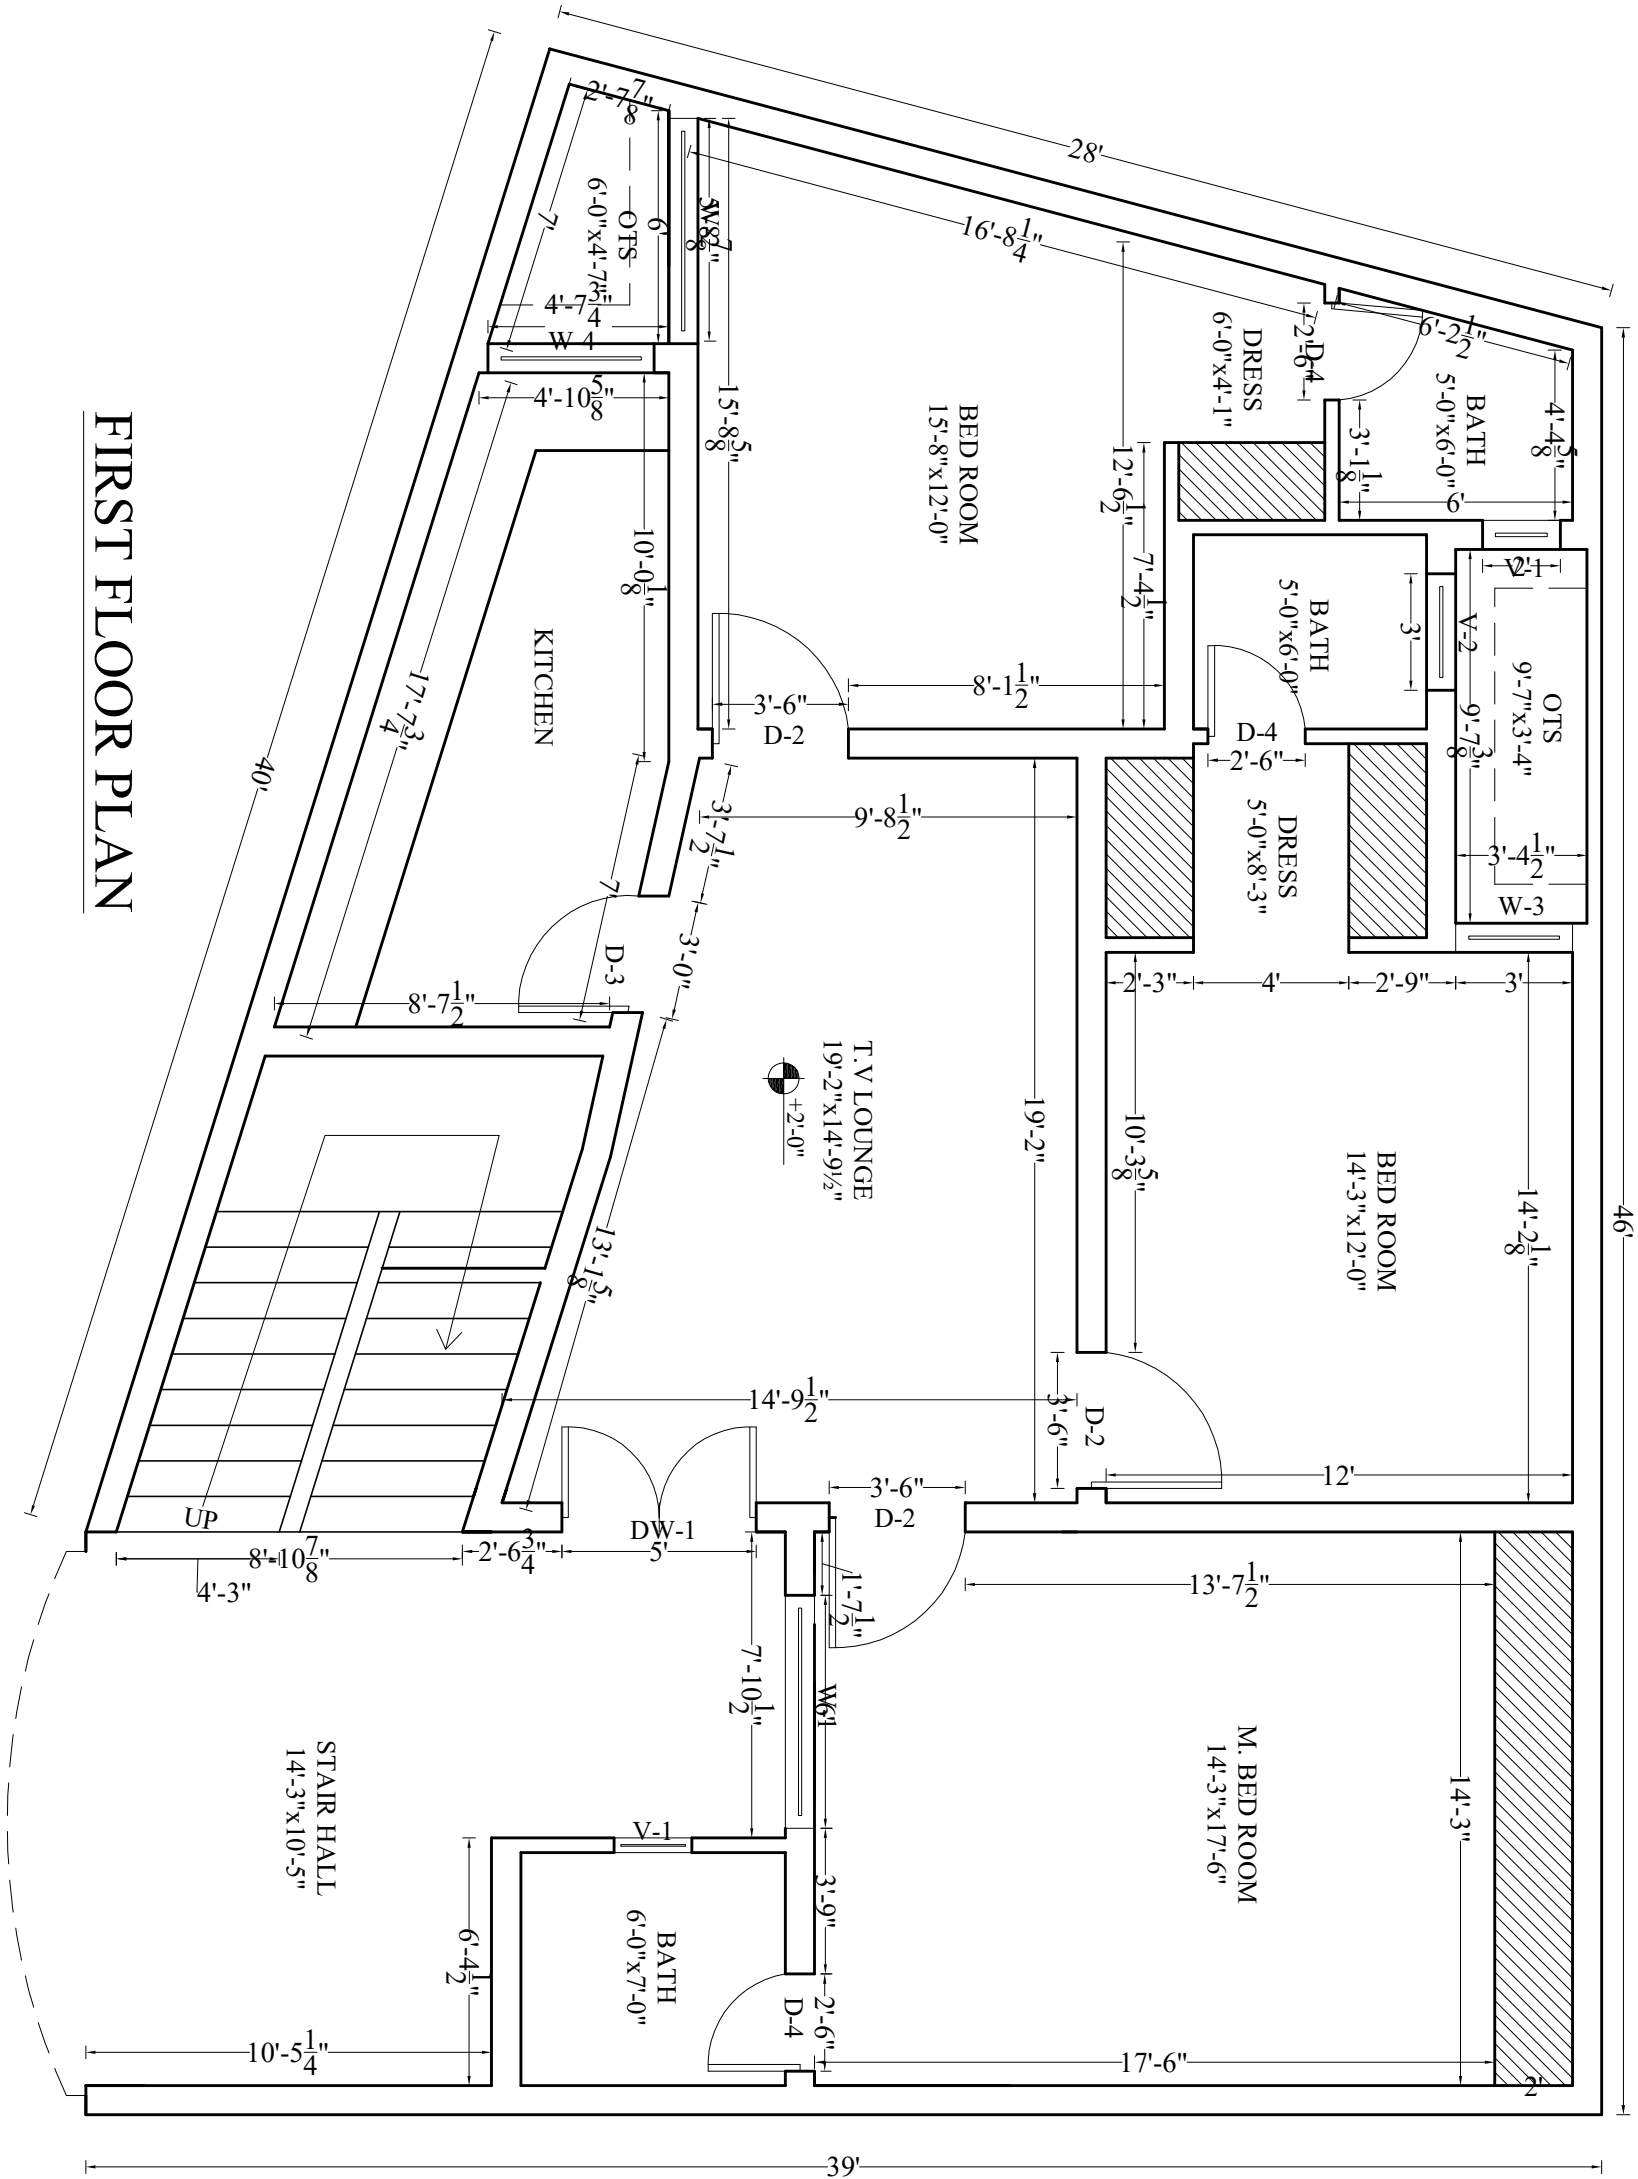

FIRST FLOOR PLAN

Schedule Of Area

Total Area Of Plot = 1750 Sqft
Covered Area Of First Floor with shades.
A. 1766.0 Sqft

SCHEDULE OF OPENING

Desc	Length	Height	S-Level
DW-1	5'-0"	8'-0"	0'-0"
D-2	3'-6"	7'-0"	0'-0"
D-3	3'-0"	7'-0"	0'-0"
D-4	2'-6"	7'-0"	0'-0"
W-1	6'-0"	6'-6"	0'-6"
W-2	5'-9"	6'-6"	0'-6"
W-3	3'-0"	7'-0"	0'-0"
W-4	4'-3"	4'-0"	3'-0"
V-1	2'-0"	3'-0"	4'-0"
V-2	3'-0"	3'-0"	4'-0"

FIRST FLOOR DIMENTION PLAN

PROPOSED DESIGN OF A HOUSE ON PLOT
IN TAMMAH VILLEGE
NEAR TARAMARI CHOKE ISLAMABAD.

OWNER
MR. NASIR

Schedule Of Area

Total Area Of Plot = 1750 Sqft
Covered Area Of Second Floor with shades.
A. 1766.0 Sqft


SCHEDULE OF OPENING

Desc	Length	Height	S-Level
DW-1	5'-0"	8'-0"	0'-0"
D-2	3'-6"	7'-0"	0'-0"
D-3	3'-0"	7'-0"	0'-0"
D-4	2'-6"	7'-0"	0'-0"
W-1	6'-0"	6'-6"	0'-6"
W-2	5'-9"	6'-6"	0'-6"
W-3	3'-0"	7'-0"	0'-0"
W-4	4'-3"	4'-0"	3'-0"
V-1	2'-0"	3'-0"	4'-0"
V-2	3'-0"	3'-0"	4'-0"

SECOND FLOOR DIMENTION PLAN

PROPOSED DESIGN OF A HOUSE ON PLOT
IN TAMMAH VILLEE
NEAR TARAMARI CHOKE ISLAMABAD.

OWNER
MR. NASIR

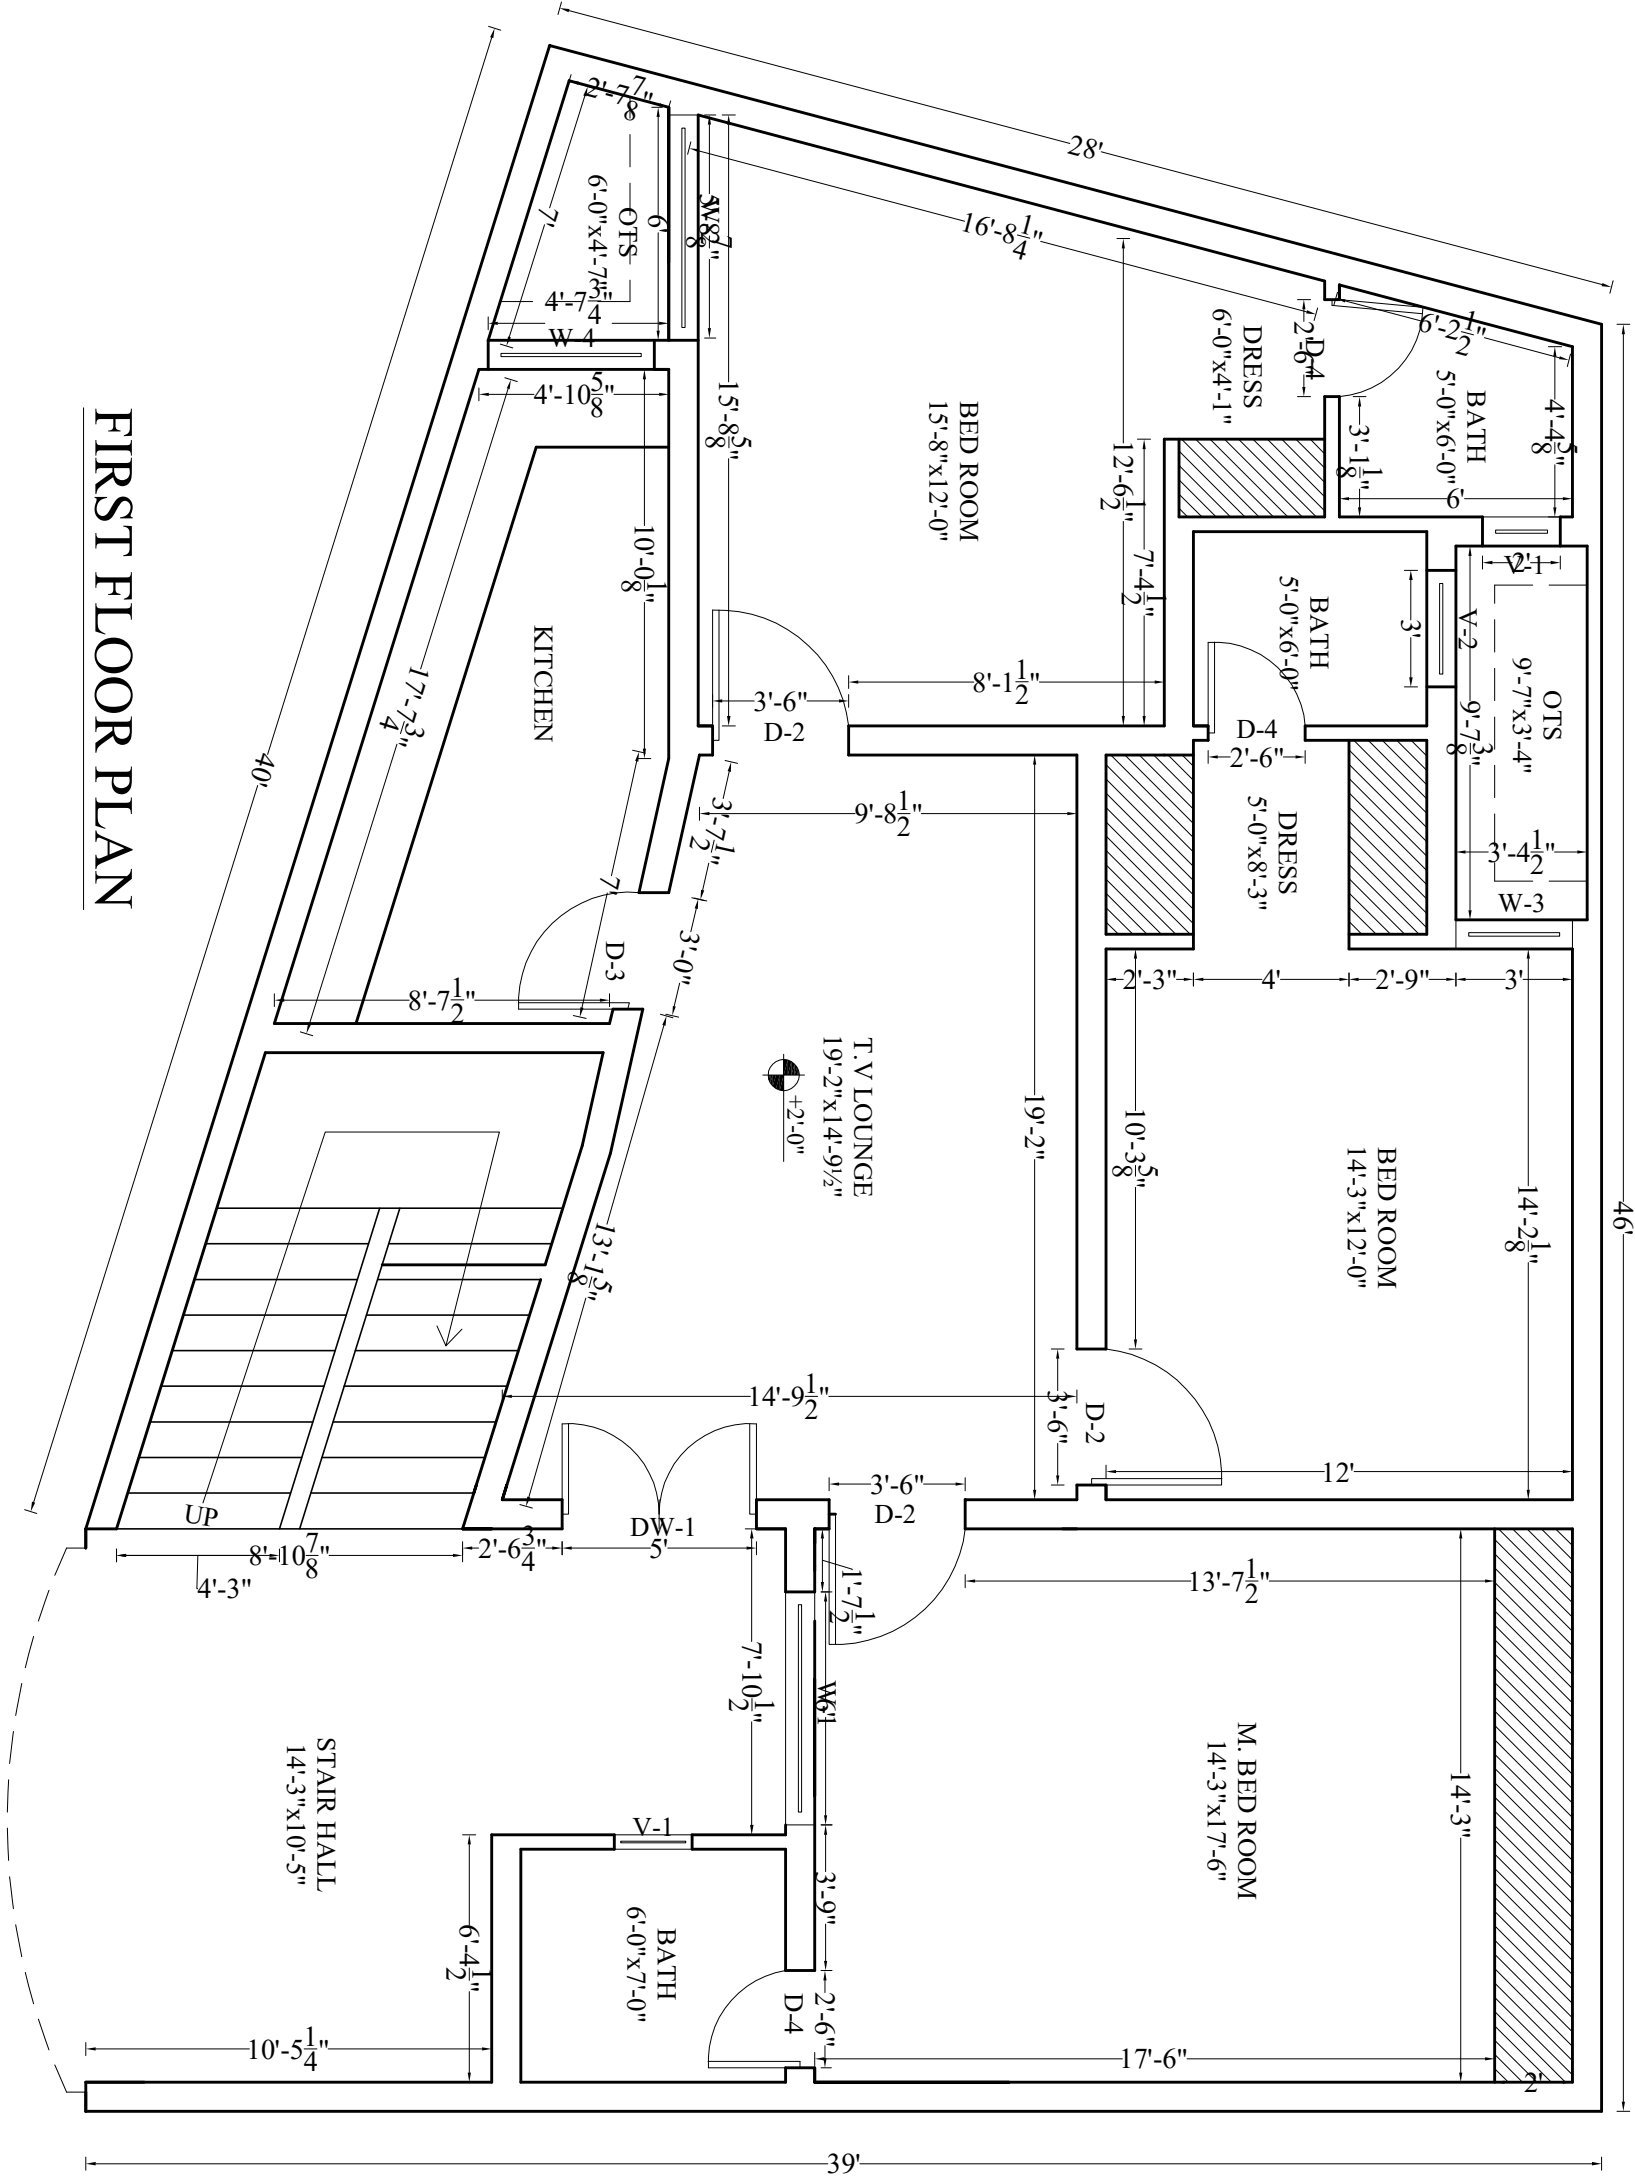

FIRST FLOOR PLAN

Schedule Of Area

Total Area Of Plot = 1750 Sqft
Covered Area Of Mumty Floor with shades.
A. 836.0 Sqft


SCHEDULE OF OPENING

Desc	Length	Height	S-Level
D-2	3'-6"	7'-0"	0'-0"
D-3	3'-0"	7'-0"	0'-0"
D-4	2'-6"	7'-0"	0'-0"
W-1	6'-0"	6'-6"	0'-6"
W-2	6'-0"	6'-6"	0'-6"
W-3	6'-0"	6'-6"	0'-6"
V-1	2'-0"	3'-0"	4'-0"

MUMTY FLOOR DIMENTION PLAN

PROPOSED DESIGN OF A HOUSE ON PLOT
IN TAMMAH VILLEGE
NEAR TARAMARI CHOKE ISLAMABAD.

OWNER
MR. NASIR

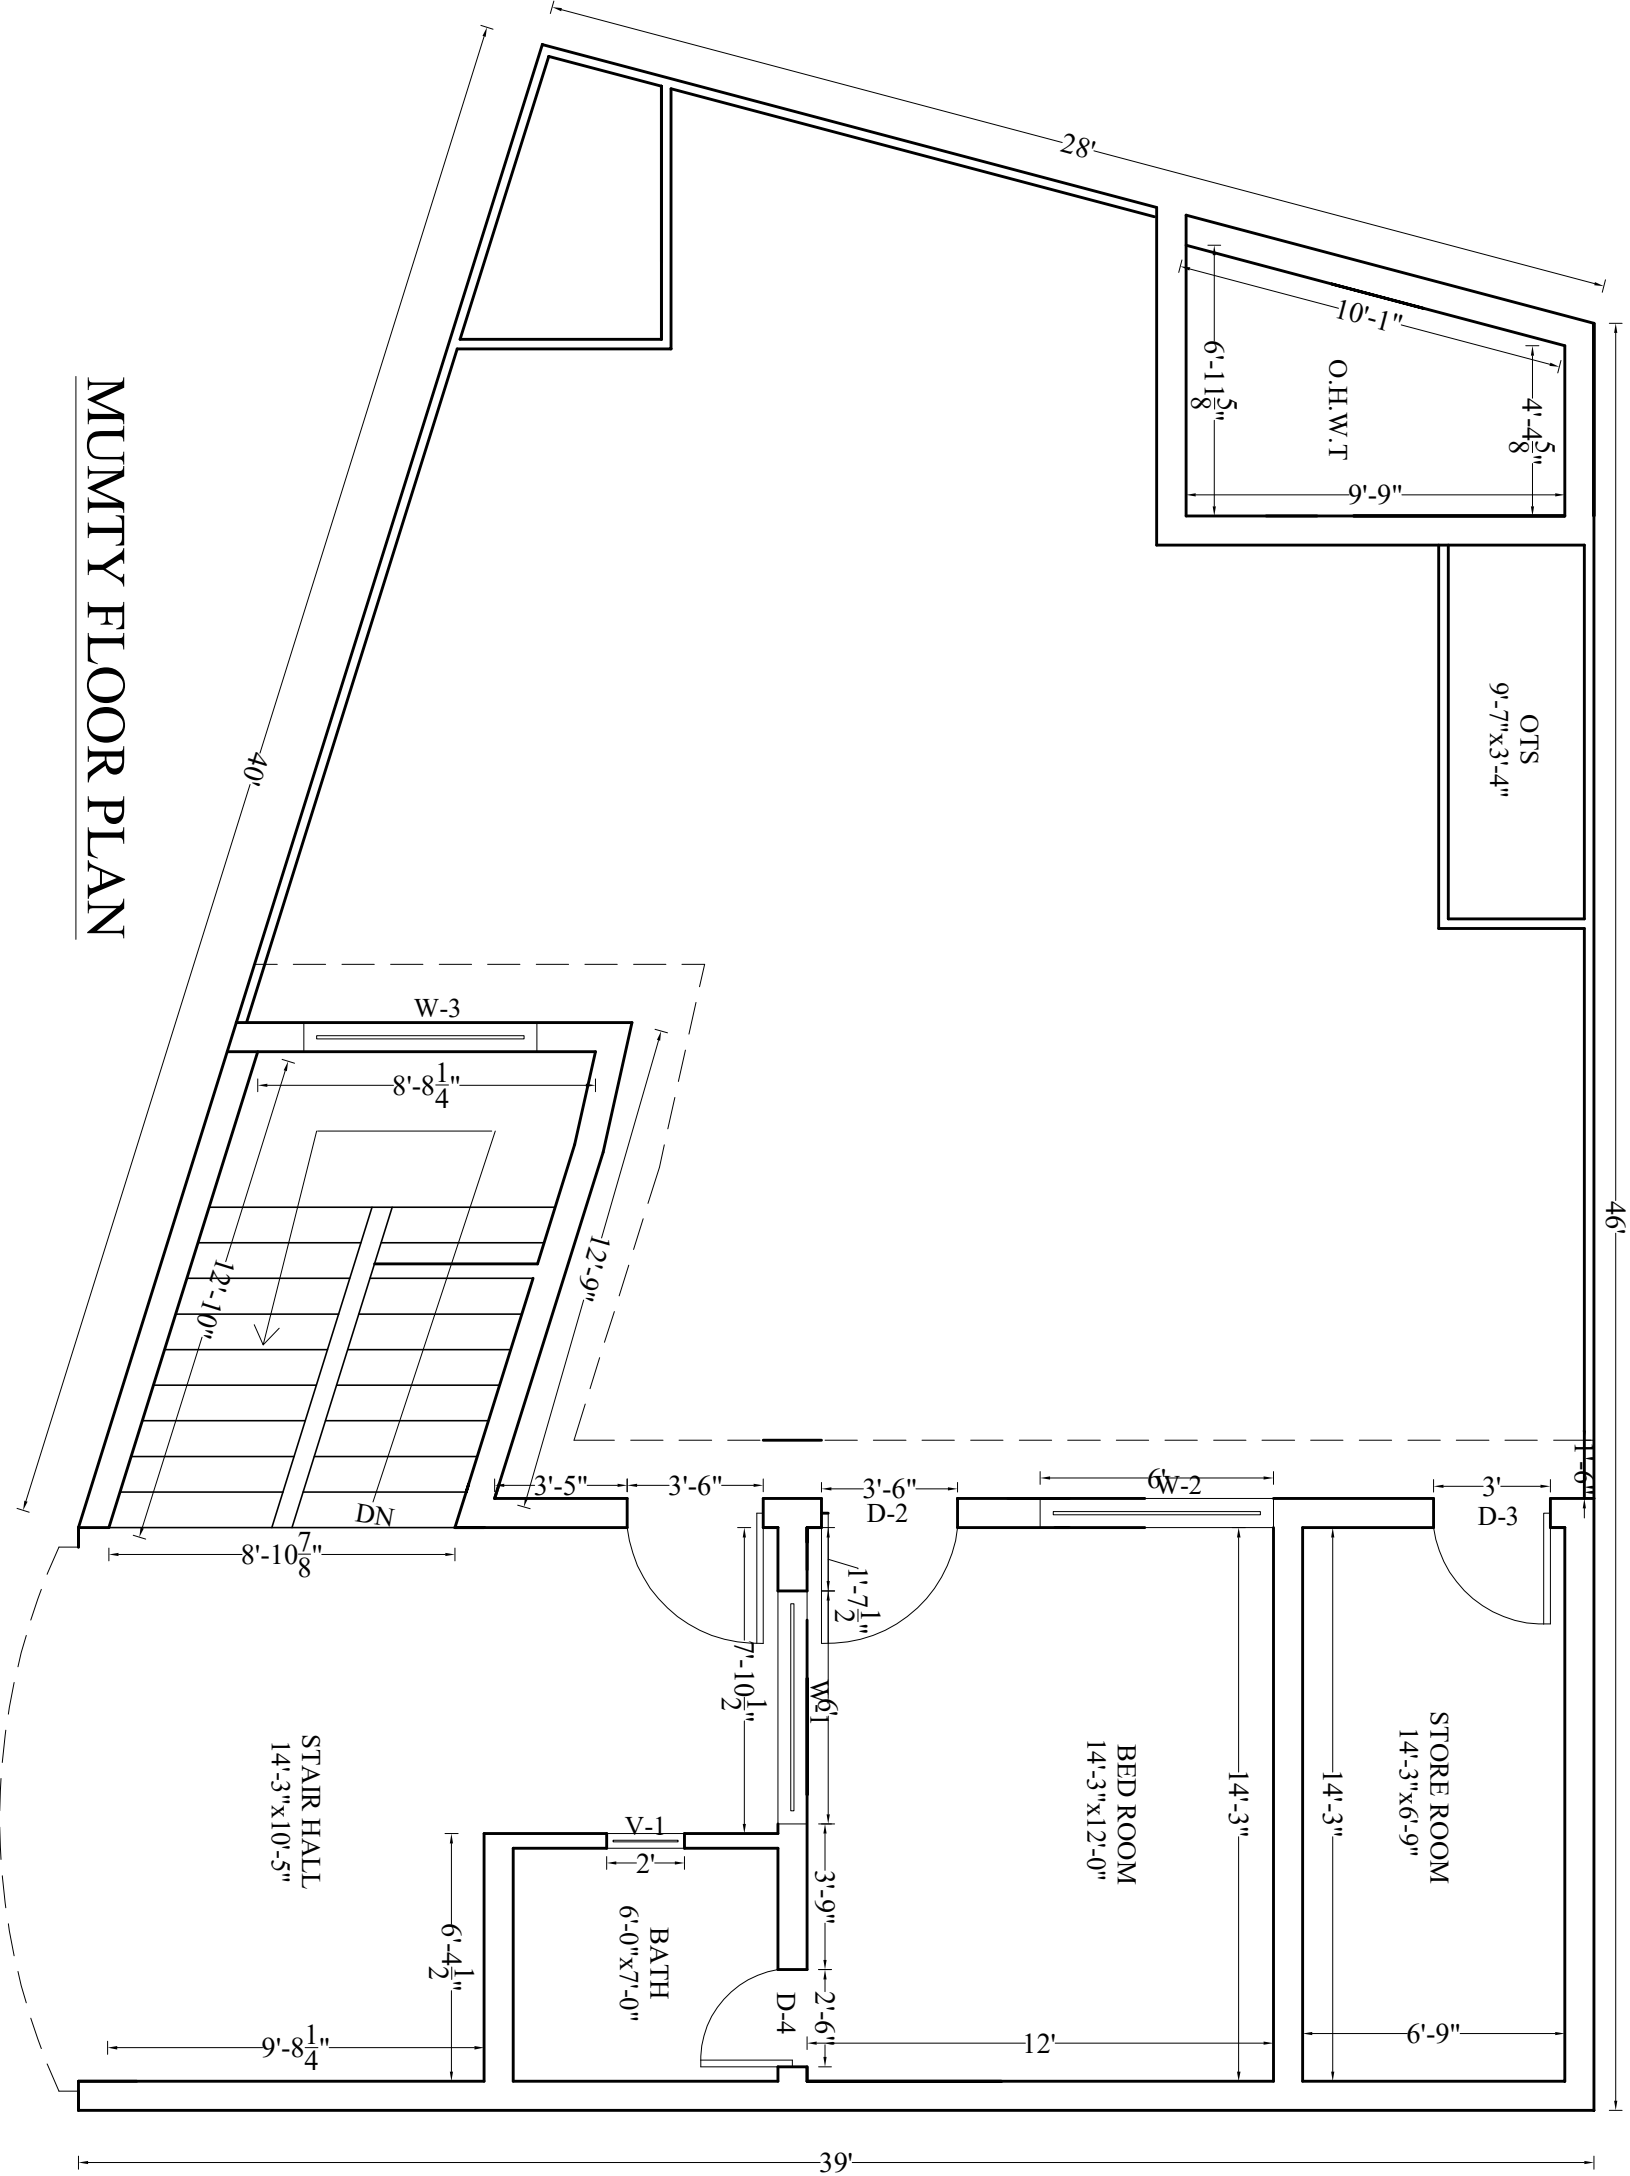

MUMTY FLOOR PLAN

Schedule Of Area

Total Area Of Plot = 1750 Sqft


--

FLOOR HEIGHTS PLAN

PROPOSED DESIGN OF A HOUSE ON PLOT
IN TAMMAH VILLEGE
NEAR TARAMARI CHOKE ISLAMABAD.

OWNER
MR. NASIR

Architecture Drawing	Sheet no: AR-09
----------------------	-----------------

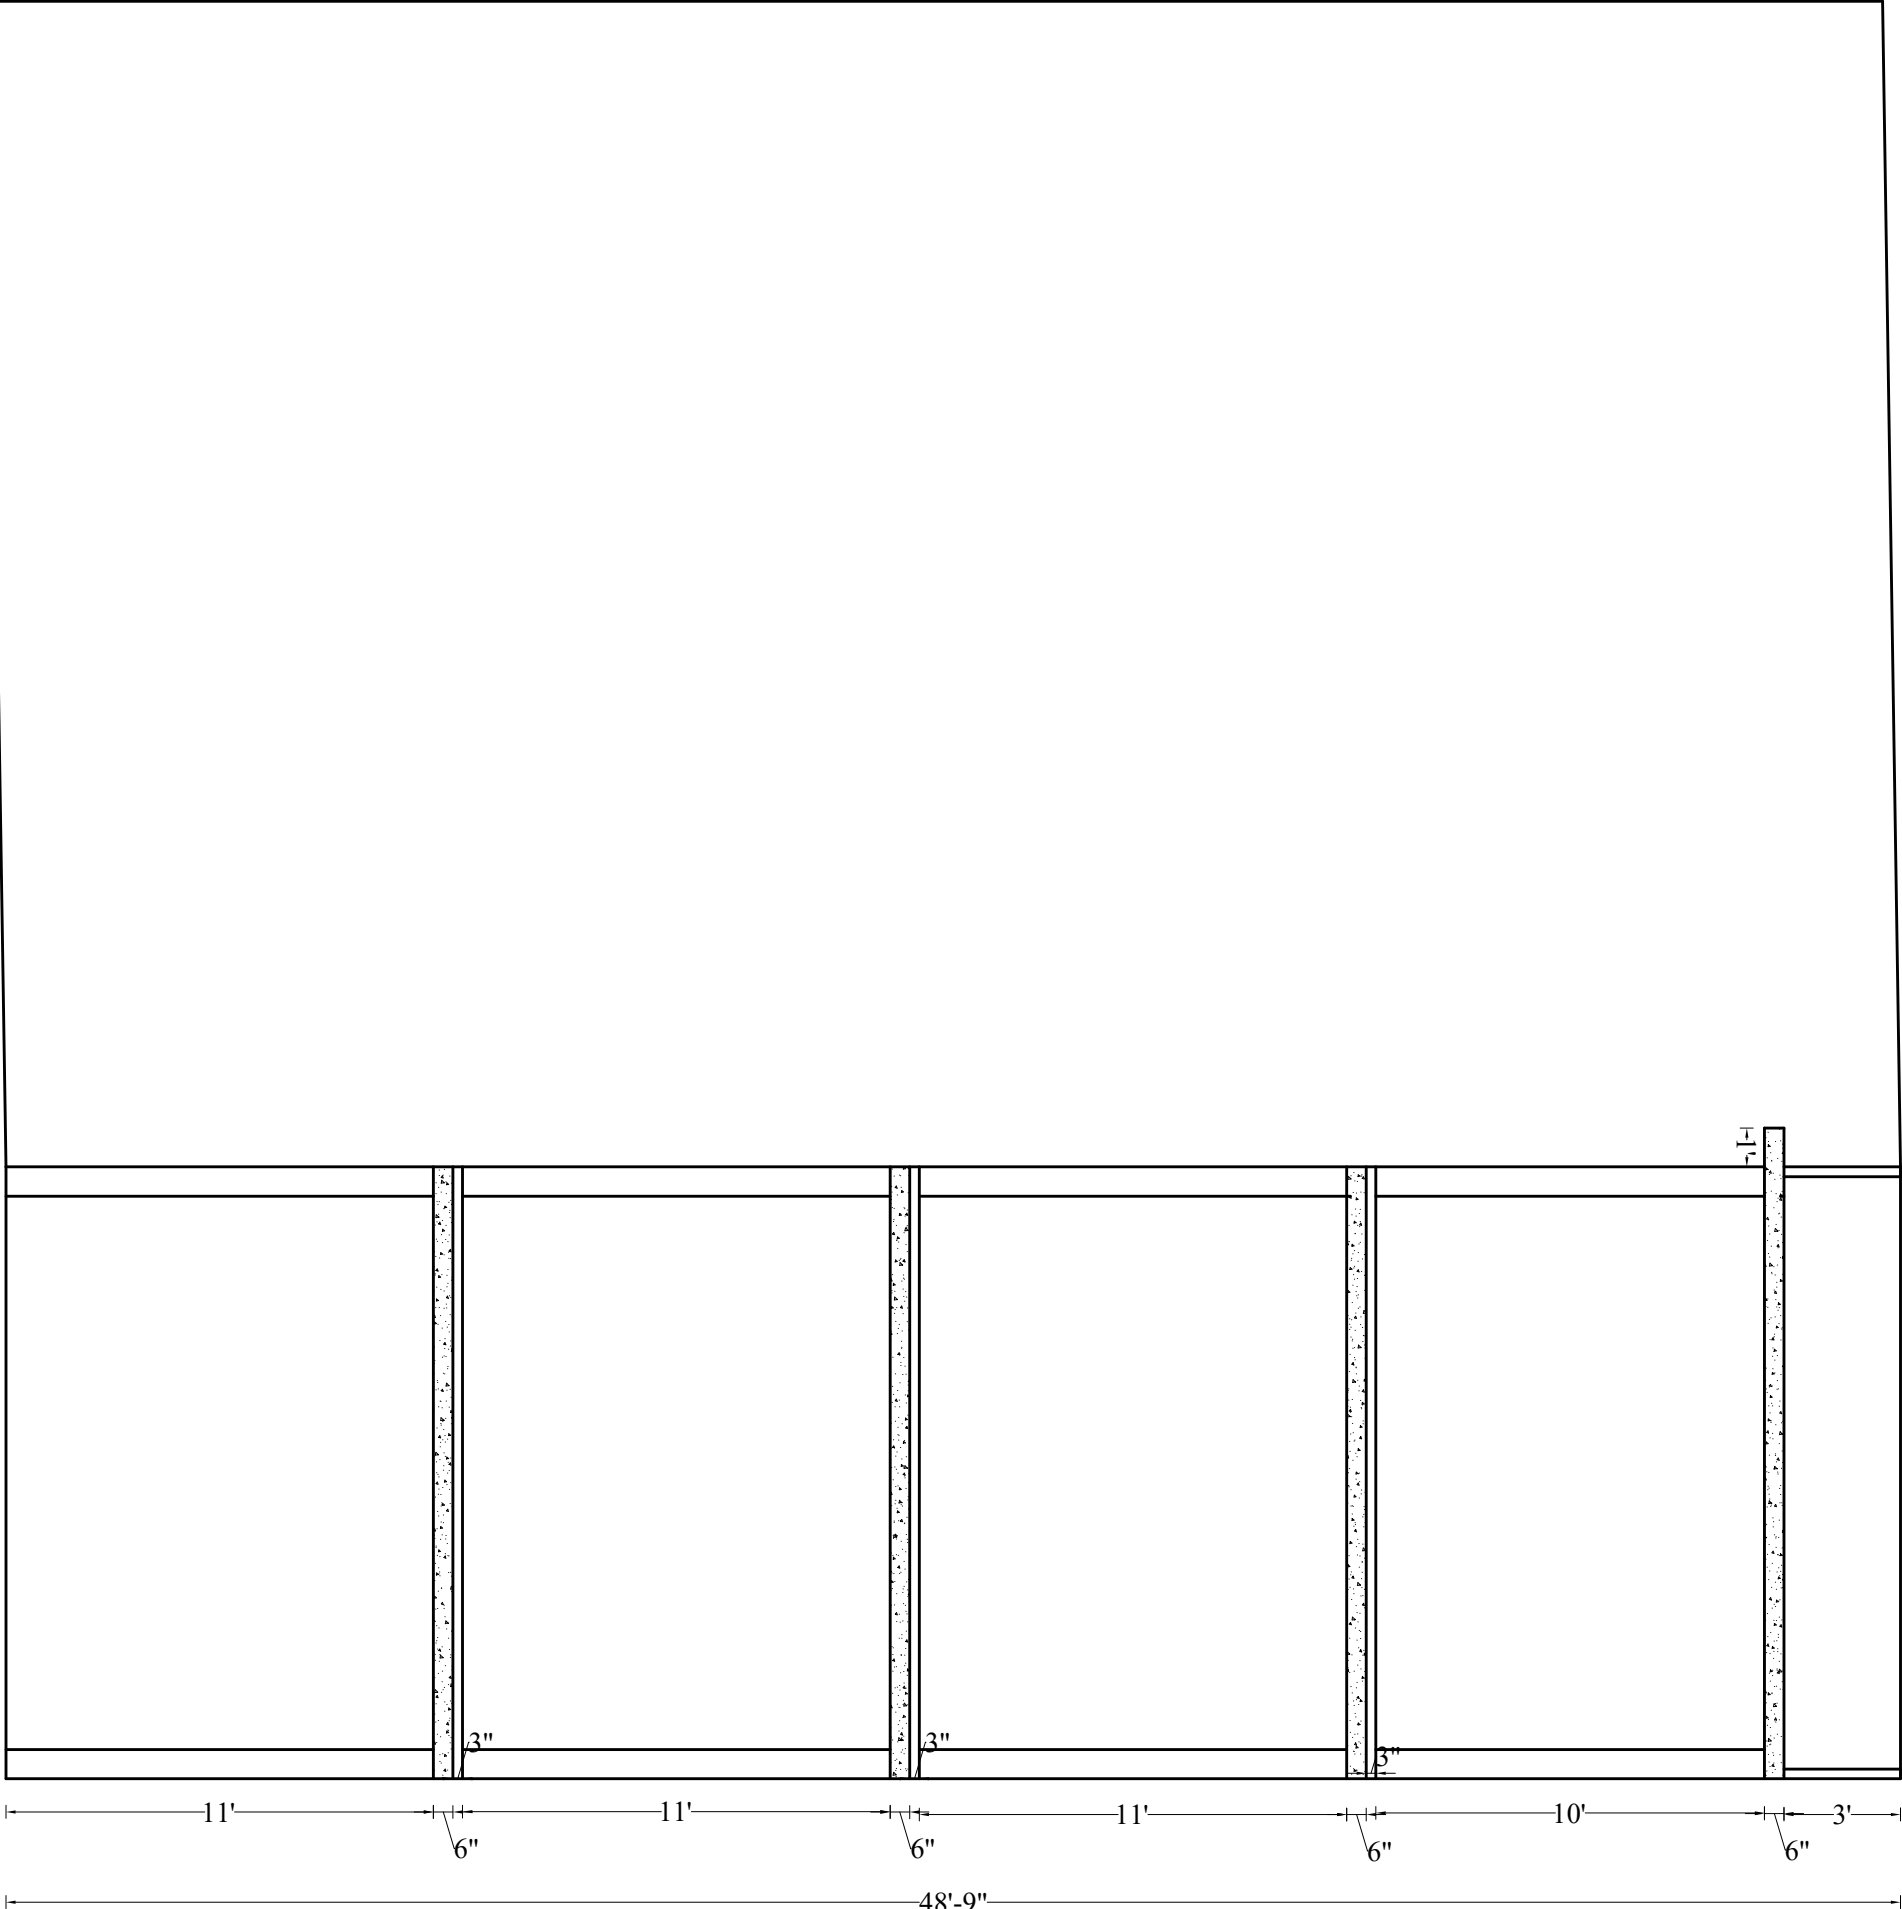

Schedule Of Area

Total Area Of Plot = 1750 Sqft


--


FRONT ELEVATION

PROPOSED DESIGN OF A HOUSE ON PLOT
IN TAMMAH VILLEGE
NEAR TARAMARI CHOKE ISLAMABAD.


OWNER
MR. NASIR

Architecture Drawing	Sheet no: AR-10
----------------------	-----------------

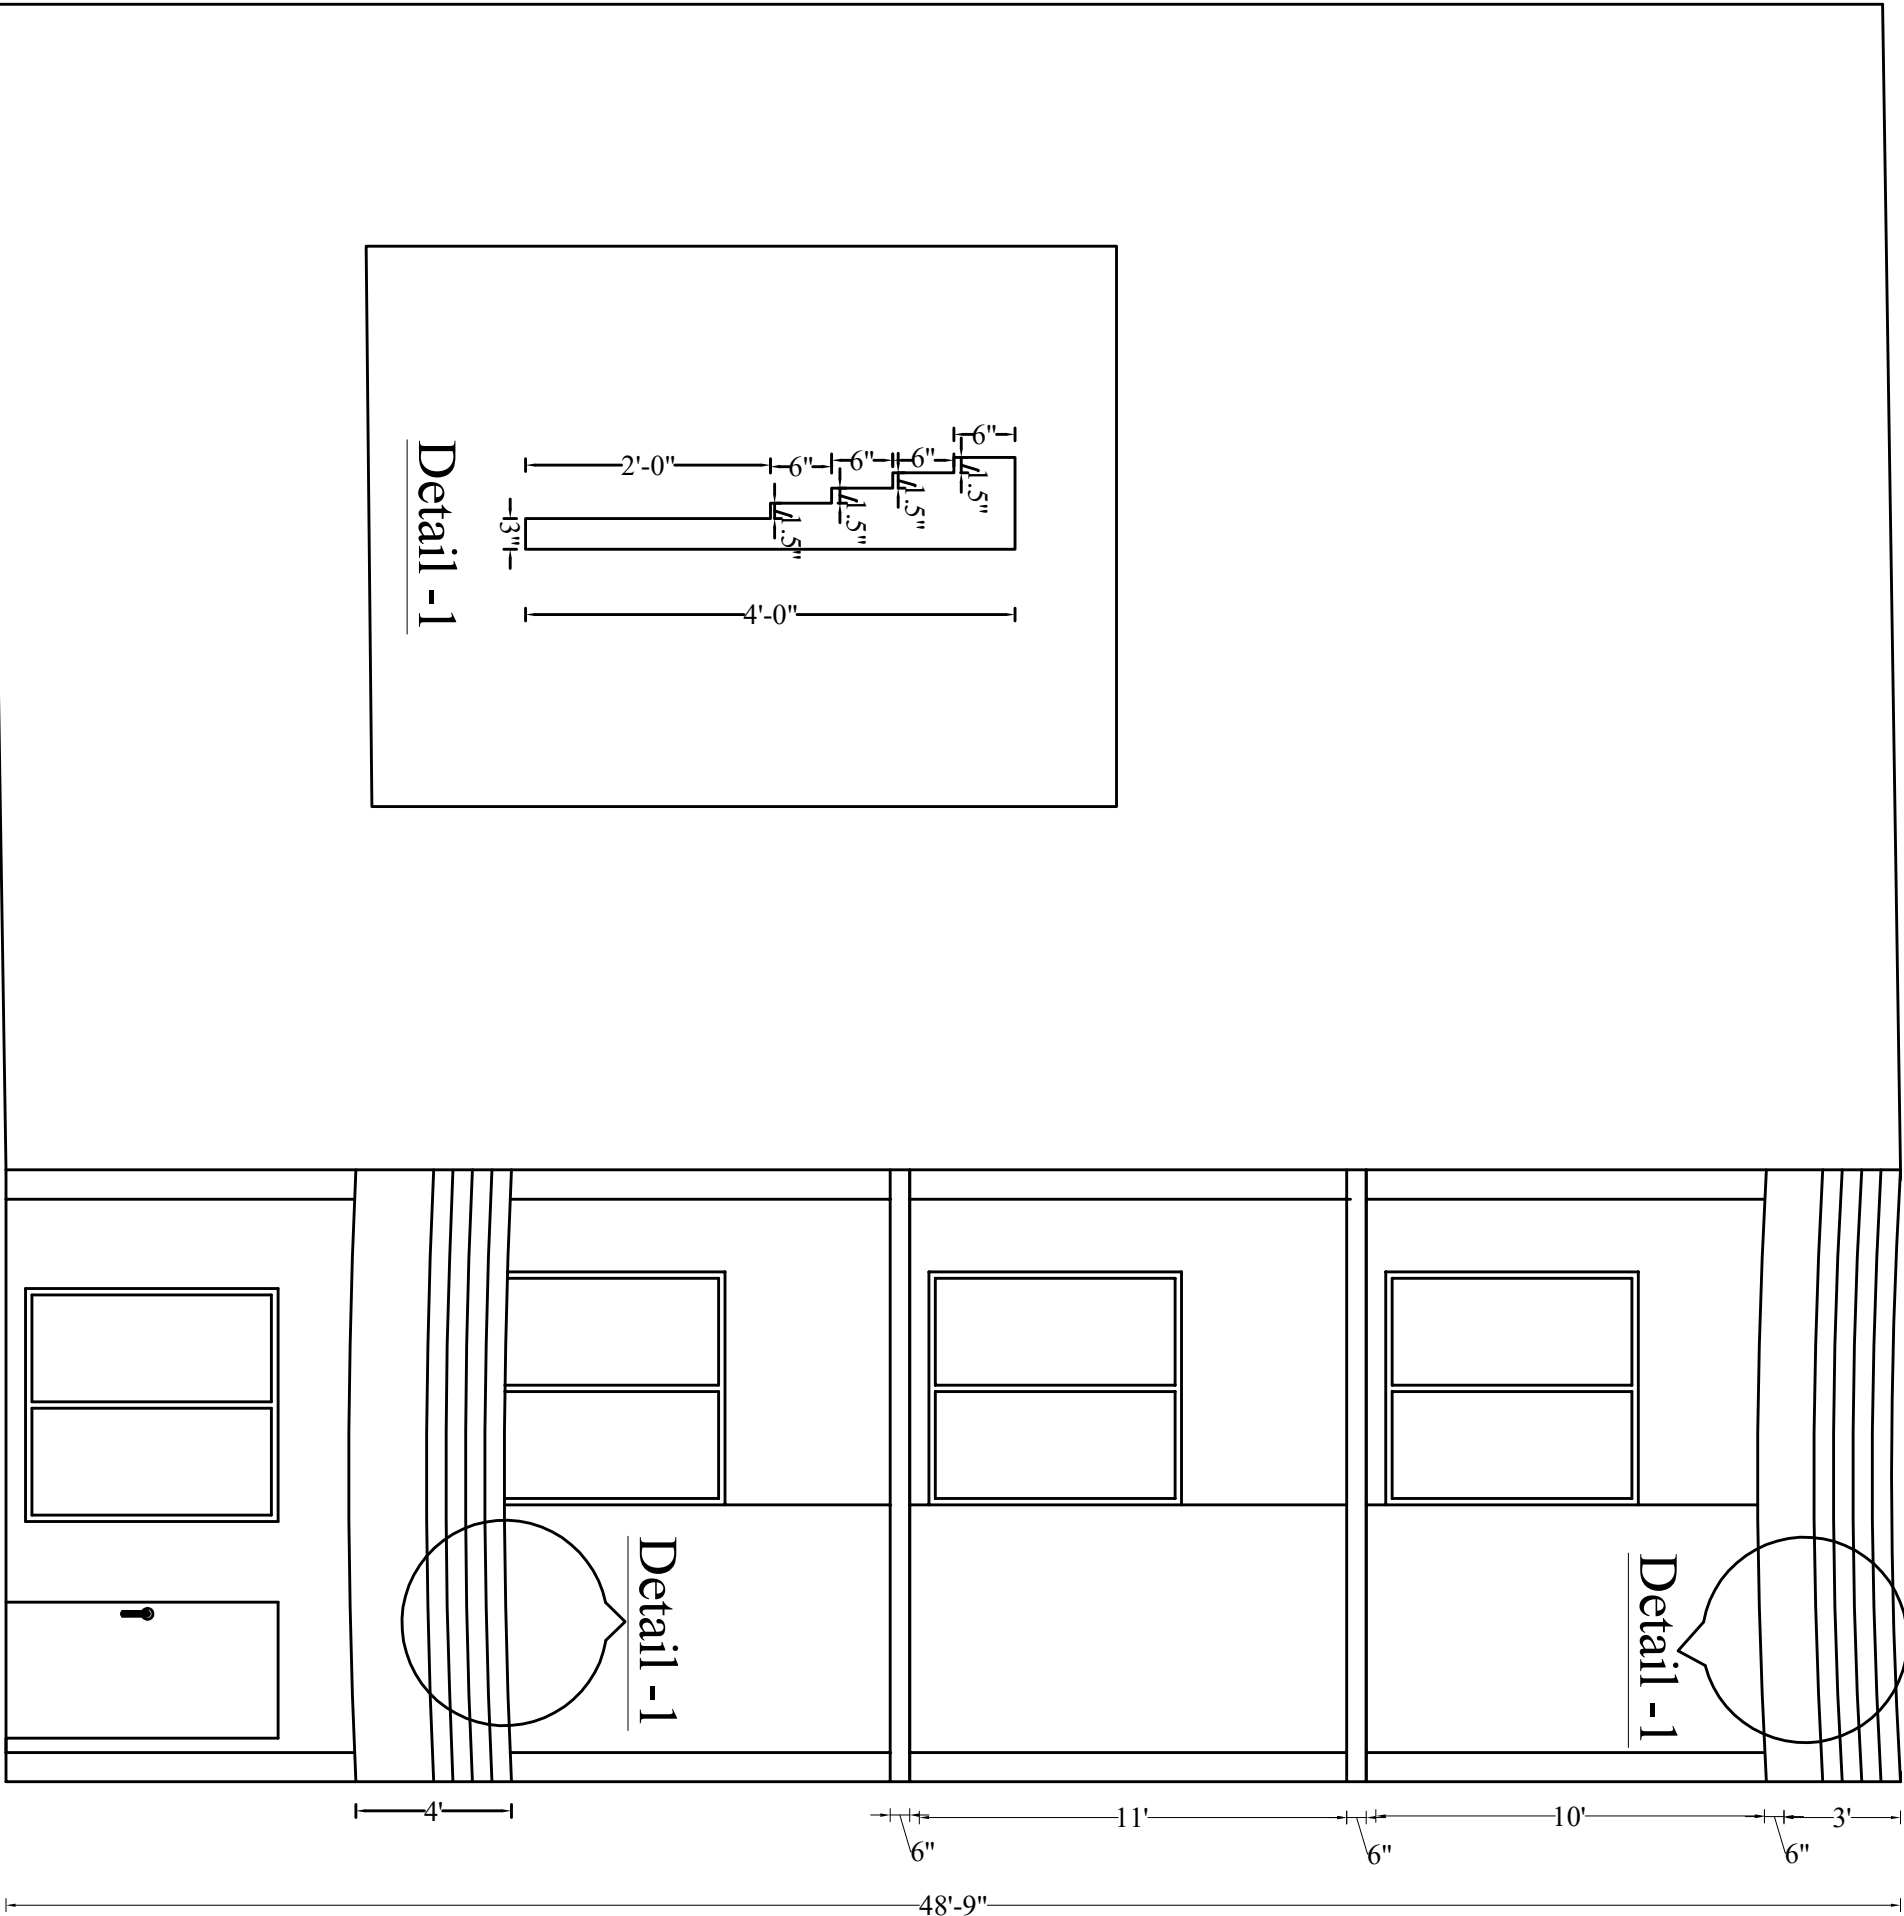

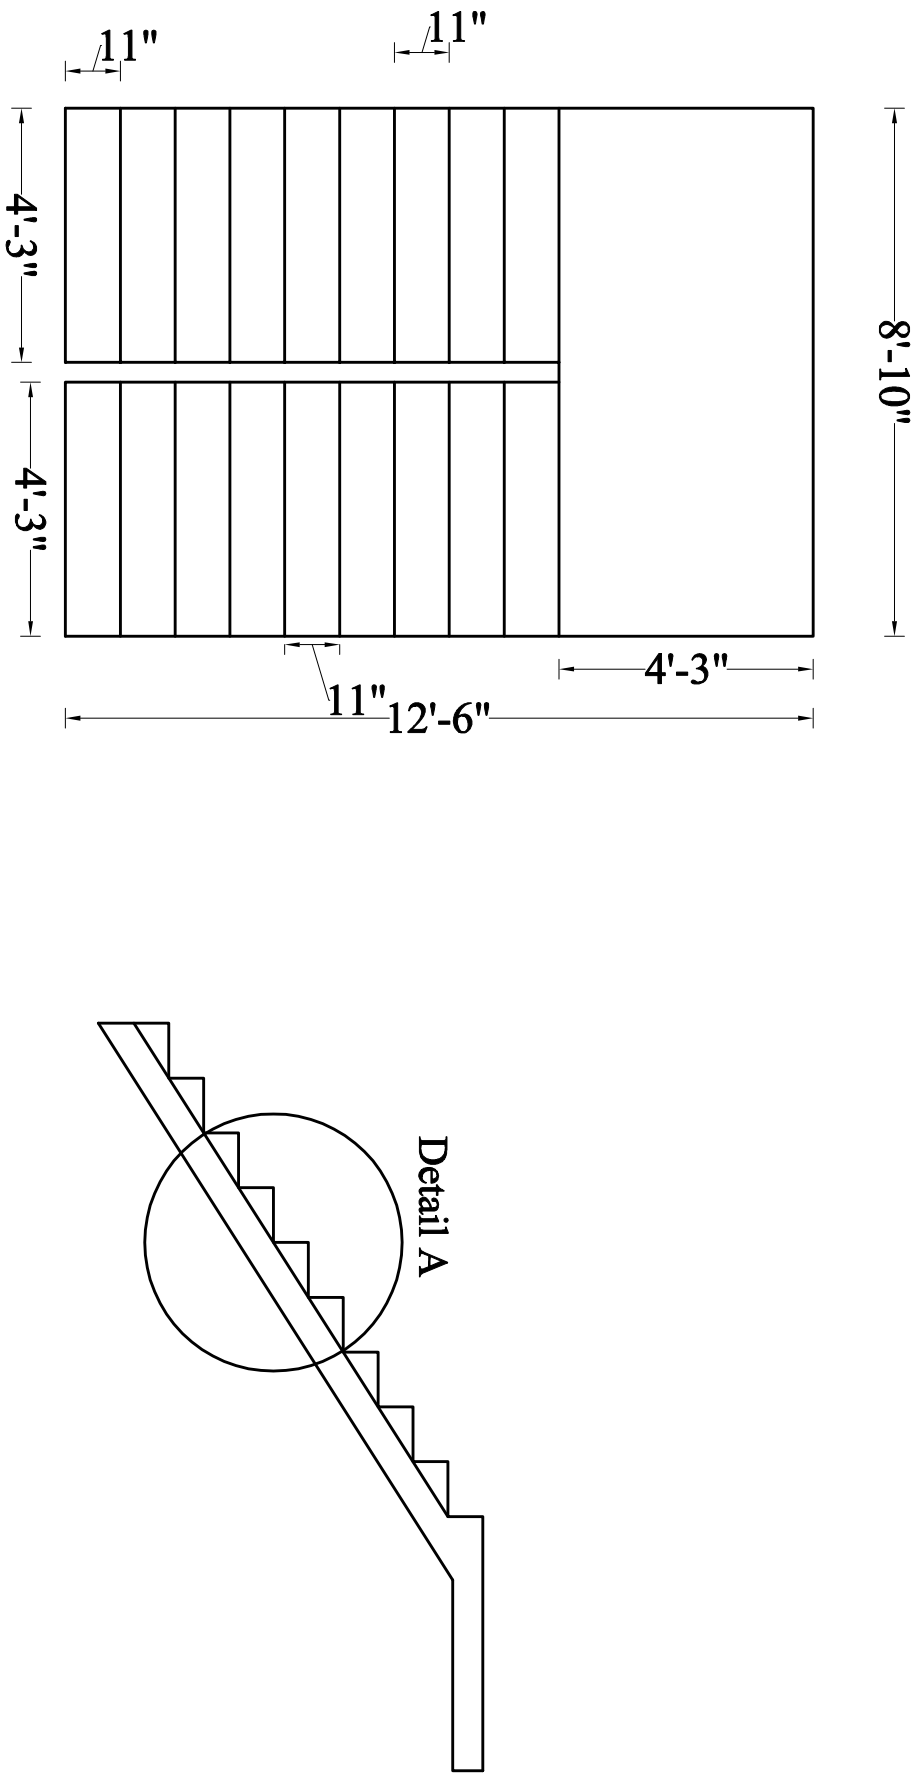

STAIR DETAIL

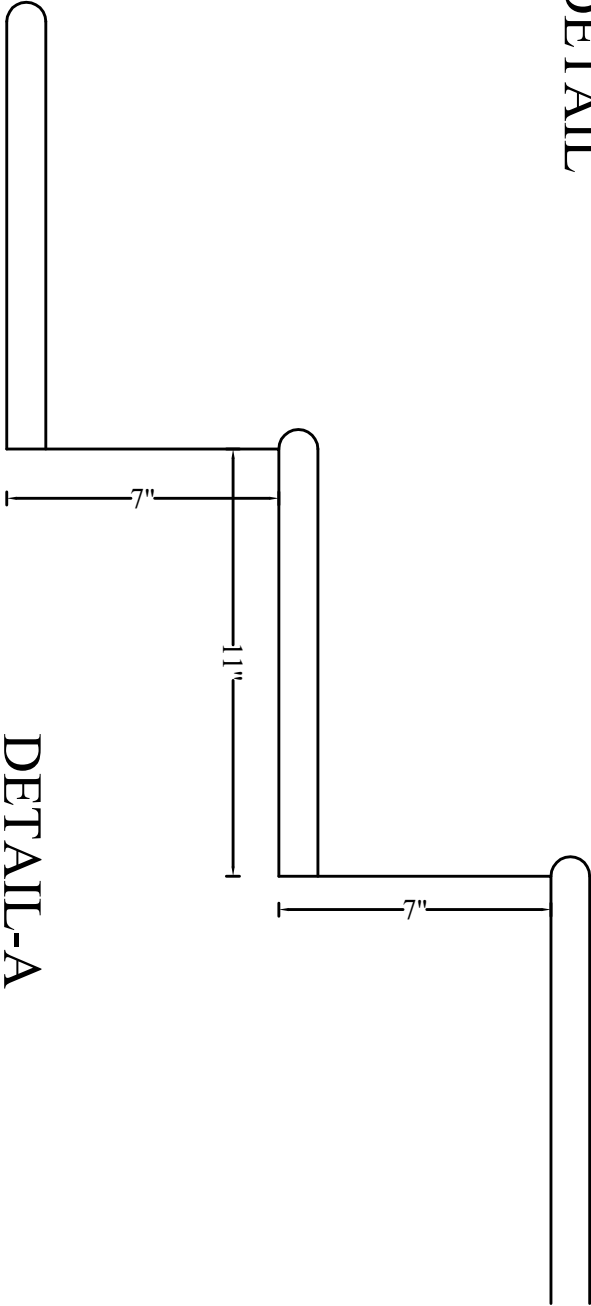

DETAIL-A

Schedule Of Area	
Total Area Of Plot = 1750 Sqft	
FRONT ELEVATION	
PROPOSED DESIGN OF A HOUSE ON PLOT IN TAMMAH VILLEGE NEAR TARAMARI CHOKE ISLAMABAD.	
OWNER MR. NASIR	
Architecture Drawing	Sheet no: AR-11